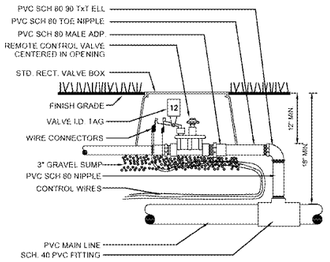

1 REMOTE CONTROL VALVE
SCALE: NTS

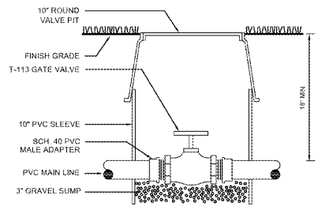

2 ISOLATION GATE VALVE
SCALE: NTS

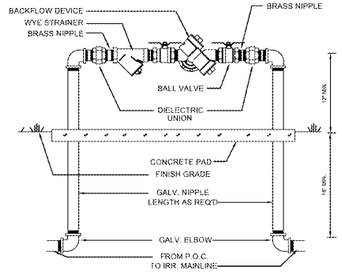

3 BACKFLOW PREVENTION DEVICE
SCALE: NTS

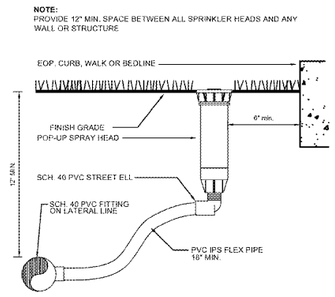

4 TURF SPRAY HEAD
SCALE: NTS

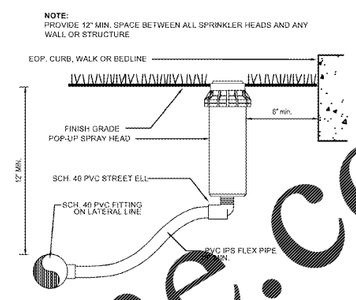

5 TURF ROTOR HEAD
SCALE: NTS

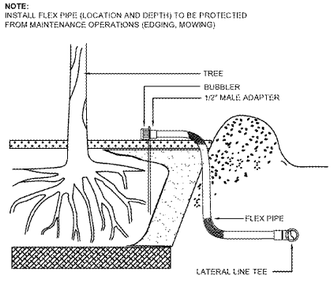

6 TREE BUBBLER
SCALE: NTS

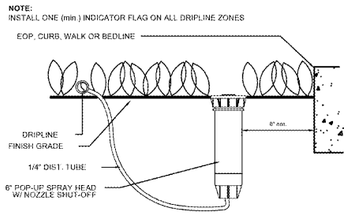

7 ZONE INDICATOR FLAG
SCALE: NTS

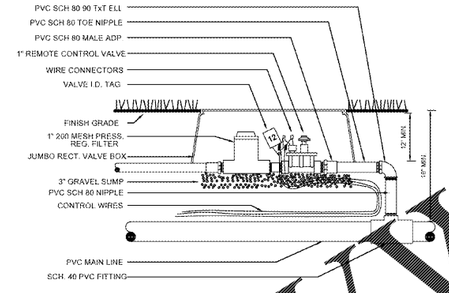

8 20 GPM DRIP ZONE CONTROL VALVE
SCALE: NTS

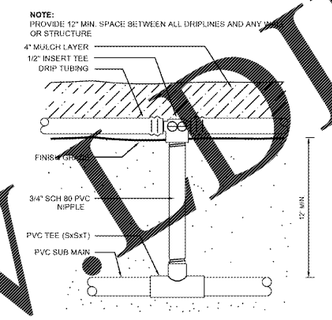

9 PVC - DRIP CONNECTION
SCALE: NTS

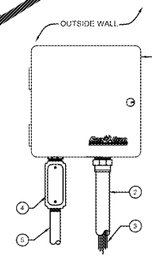

10 IRRIGATION CONTROLLER
SCALE: NTS

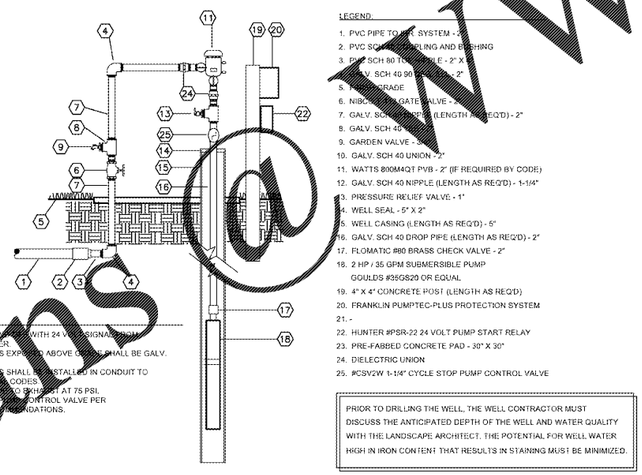

11 IRRIGATION PUMP AND WELL
SCALE: NTS

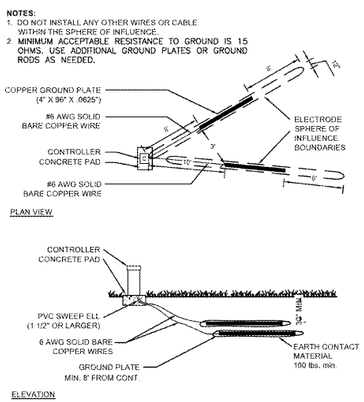

12 CONTROLLER GROUNDING
SCALE: NTS

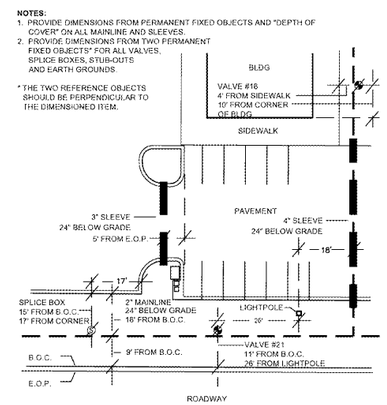

13 "AS BUILT" TYPICAL
SCALE: NTS

Order Plans@WWW.EDILine.com

BOHLER ENGINEERING
LAND SURVEYING SITE DEVELOPMENT PLANNING LANDSCAPE ARCHITECTURE SUSTAINABLE DESIGN PERMITTING SUPPORT CONSTRUCTION SUPPORT
◆ PHILADELPHIA, PA ◆ LEHIGH VALLEY, PA ◆ SOUTHEASTERN, PA ◆ NEW YORK METRO ◆ NEW JERSEY
◆ NORTHERN VIRGINIA ◆ RICHMOND, VA ◆ RALEIGH, NC ◆ CHARLOTTE, NC ◆ TAMPA, FL ◆ SOUTH FLORIDA
THE INFORMATION, DESIGNS AND CONCEPTS CONTAINED IN THIS PLAN ARE PROPRIETARY AND SHALL NOT BE USED IN WHOLE OR IN PART FOR ANY PROJECT OTHER THAN THE SPECIFIC PROJECT FOR WHICH THEY HAVE BEEN PREPARED WITHOUT THE EXPRESS WRITTEN CONSENT OF BOHLER ENGINEERING. ANY UNAUTHORIZED USE OF THESE DOCUMENTS SHALL CONSTITUTE A VIOLATION OF COPYRIGHT LAWS AND THE USER AGREES TO DEFEND, INDEMNIFY AND HOLD HARMLESS BOHLER ENGINEERING FROM ANY AND ALL LOSS, DAMAGE, LIABILITY AND EXPENSE RESULTING FROM SUCH UNAUTHORIZED USE.

REVISIONS

REV	DATE	COMMENT	BY

811 KNOW WHAT'S BELOW ALWAYS CALL 811 BEFORE YOU DIG
It's fast. It's free. It's the law.

NOT APPROVED FOR CONSTRUCTION

PROJECT No.:	FLT160078
DRAWN BY:	KS
CHECKED BY:	KS
DATE:	11/27/2016
SCALE:	AS NOTED
CAD I.D.	LI0

PROJECT:
SITE CONSTRUCTION PLANS
FOR
RMC PROPERTY GROUP
LOCATION OF SITE
SR 52 & LITTLE RD
HUDSON, FLORIDA
PASCO COUNTY

BOHLER ENGINEERING
3820 NORTHDALE BLVD., SUITE 300B
TAMPA, FLORIDA 33624
Phone: (813) 812-4100
Fax: (813) 812-4101
FLORIDA BUSINESS DEPT. OF AUTH No. 30192
LANDSCAPE ARCHITECT BUSINESS LIC. No LC26000561

REGISTERED LANDSCAPE ARCHITECT KYLE K. STEELE LA #6668890 STATE OF FLORIDA

SHEET TITLE:
WAWA IRRIGATION DETAILS

SHEET NUMBER:
LI-5.01

C:\BOHLER\TEMP\ACADCLONE\TEMPACADPLOT\BH_ENGDWG.DWG PRINTED BY: KSTEELE 12:25 PM @ 8:30 AM LAST SAVED BY: KSTEELE