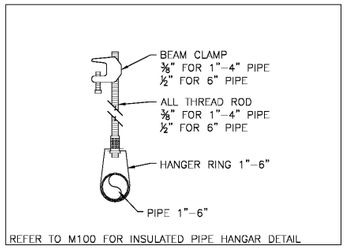

BEAM CLAMP HANGER DETAIL

NOT TO SCALE

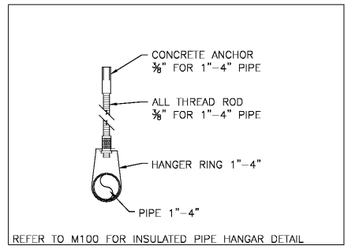

CONCRETE ANCHOR DETAIL

NOT TO SCALE

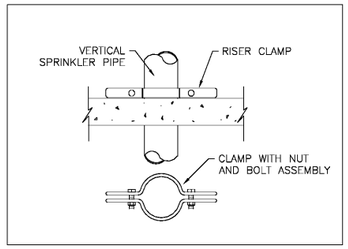

RISER CLAMP DETAIL

NOT TO SCALE

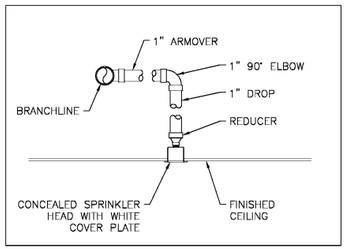

ARMOVER/PENETRATION DETAIL

NOT TO SCALE — COURTROOM AND CORRIDORS

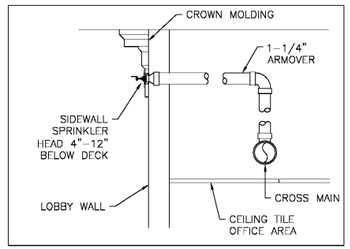

WALL PENETRATION DETAIL

NOT TO SCALE — MAIN LOBBY

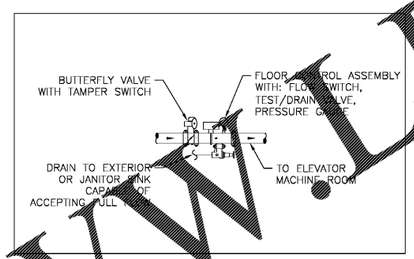

CONTROL VALVE ASSEMBLY DETAIL

NOT TO SCALE — (TO ELEVATOR MACHINE ROOMS)

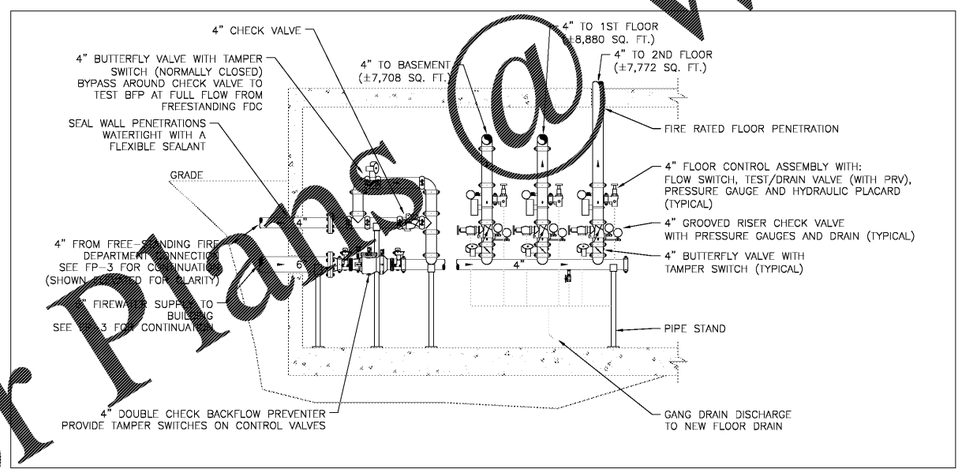

FIRE RISER DETAIL

0 2' 4'
SCALE: 1/2"=1'-0"

MARCH 7, 2018
100% DRAWINGS
APPROVED FOR CONSTRUCTION

Order Plans @ WWW.LDILine.com

GSA
GENERAL SERVICES ADMINISTRATION
PUBLIC BUILDING SERVICE
DESIGN & CONSTRUCTION DIVISION
77 FORSYTH STREET, SW, SUITE G4
ATLANTA, GA 30303

NEPTUNE
FIRE PROTECTION ENGINEERING LLC
EDRD: John Ordile, PE CA License PE042593
60 Ocean Boulevard, Ste 6
Atlantic Beach, FL 32233
(904) 655-6200 PHONE

AKEA INC.
3603 NW 98th Street, STE B
Gainesville, FL 32606
Phone: (352) 474-6124
COA: FL #26693

KEY PLAN

CAD FILE INFORMATION

GEORGIA REGISTERED No. PE042593 PROFESSIONAL ENGINEER NATALE JOHN ORDILE

REVISION NUMBER	REVISION DESCRIPTION	REVISION DATE

GRAPHIC SCALE

CONTRACT	A/E	GS-04P-16-EX-C-7070	
	CONSTRUCT.	EQ4PC1-16-5002	
ARCHITECT/ENGINEER	PRIME A/E	AKEA, INC.	
	ADDRESS	STREET 3603 NW 98TH STREET	
		CITY GAINESVILLE	STATE FL 32606
	PRIME A/E PROJ. MGR.	JAMEY CLAYTON	
	SUB A/E	NEPTUNE FIRE PROTECTION ENG. LLC	
	ADDRESS	STREET 60 OCEAN BLVD., STE. 6	
		CITY ATLANTIC BEACH	STATE FL 32233
	SUB A/E		
	ADDRESS	STREET	
		CITY	STATE
BUILDING	NAME	J. ROY ROWLAND CT	
	ADDRESS	STREET 300 NORTH FRANKLIN ST.	
		CITY DUBLIN	
		STATE GA	ZIP CODE 31021
	BLDG NO.	GA00336ZZ	
	ADD'L FACILITY		
PROJECT	TITLE	INSTALL FIRE SPRINKLER SYSTEM	
	DESCRIPTION	DESIGN-BUILD (DB)	
		FIRE SPRINKLER SYSTEM	
	SUBMISSION	100% DRAWINGS	SUB. DATE 3/07/2018
	GSA PROJ. MGR.	MICHAEL POPE	
	GSA MECH. ENG.	ARNOLD J. HEIDT, III	
	PROJ. NO.	VGA00038 / EQ4PC1-16-5002	
DRAWING	DRAWN BY	CEG	DATE DRAWN 3/06/2018
	CKD BY	NJO	DATE CKD 3/06/2018
	FILE NAME	FP DRAWINGS.DWG	
	FLOOR NO.	N/A	
	TITLE	FIRE SPRINKLER DETAILS	
	NUMBER	FP-7	7 of 20
		DISCIPLINE	SHEET TYPE SEQUENCE

SENSITIVE BUT UNCLASSIFIED (SBU) – PROPERTY OF THE UNITED STATES GOVERNMENT – FOR OFFICIAL USE ONLY. Do not remove this notice. Properly destroy documents when no longer needed.