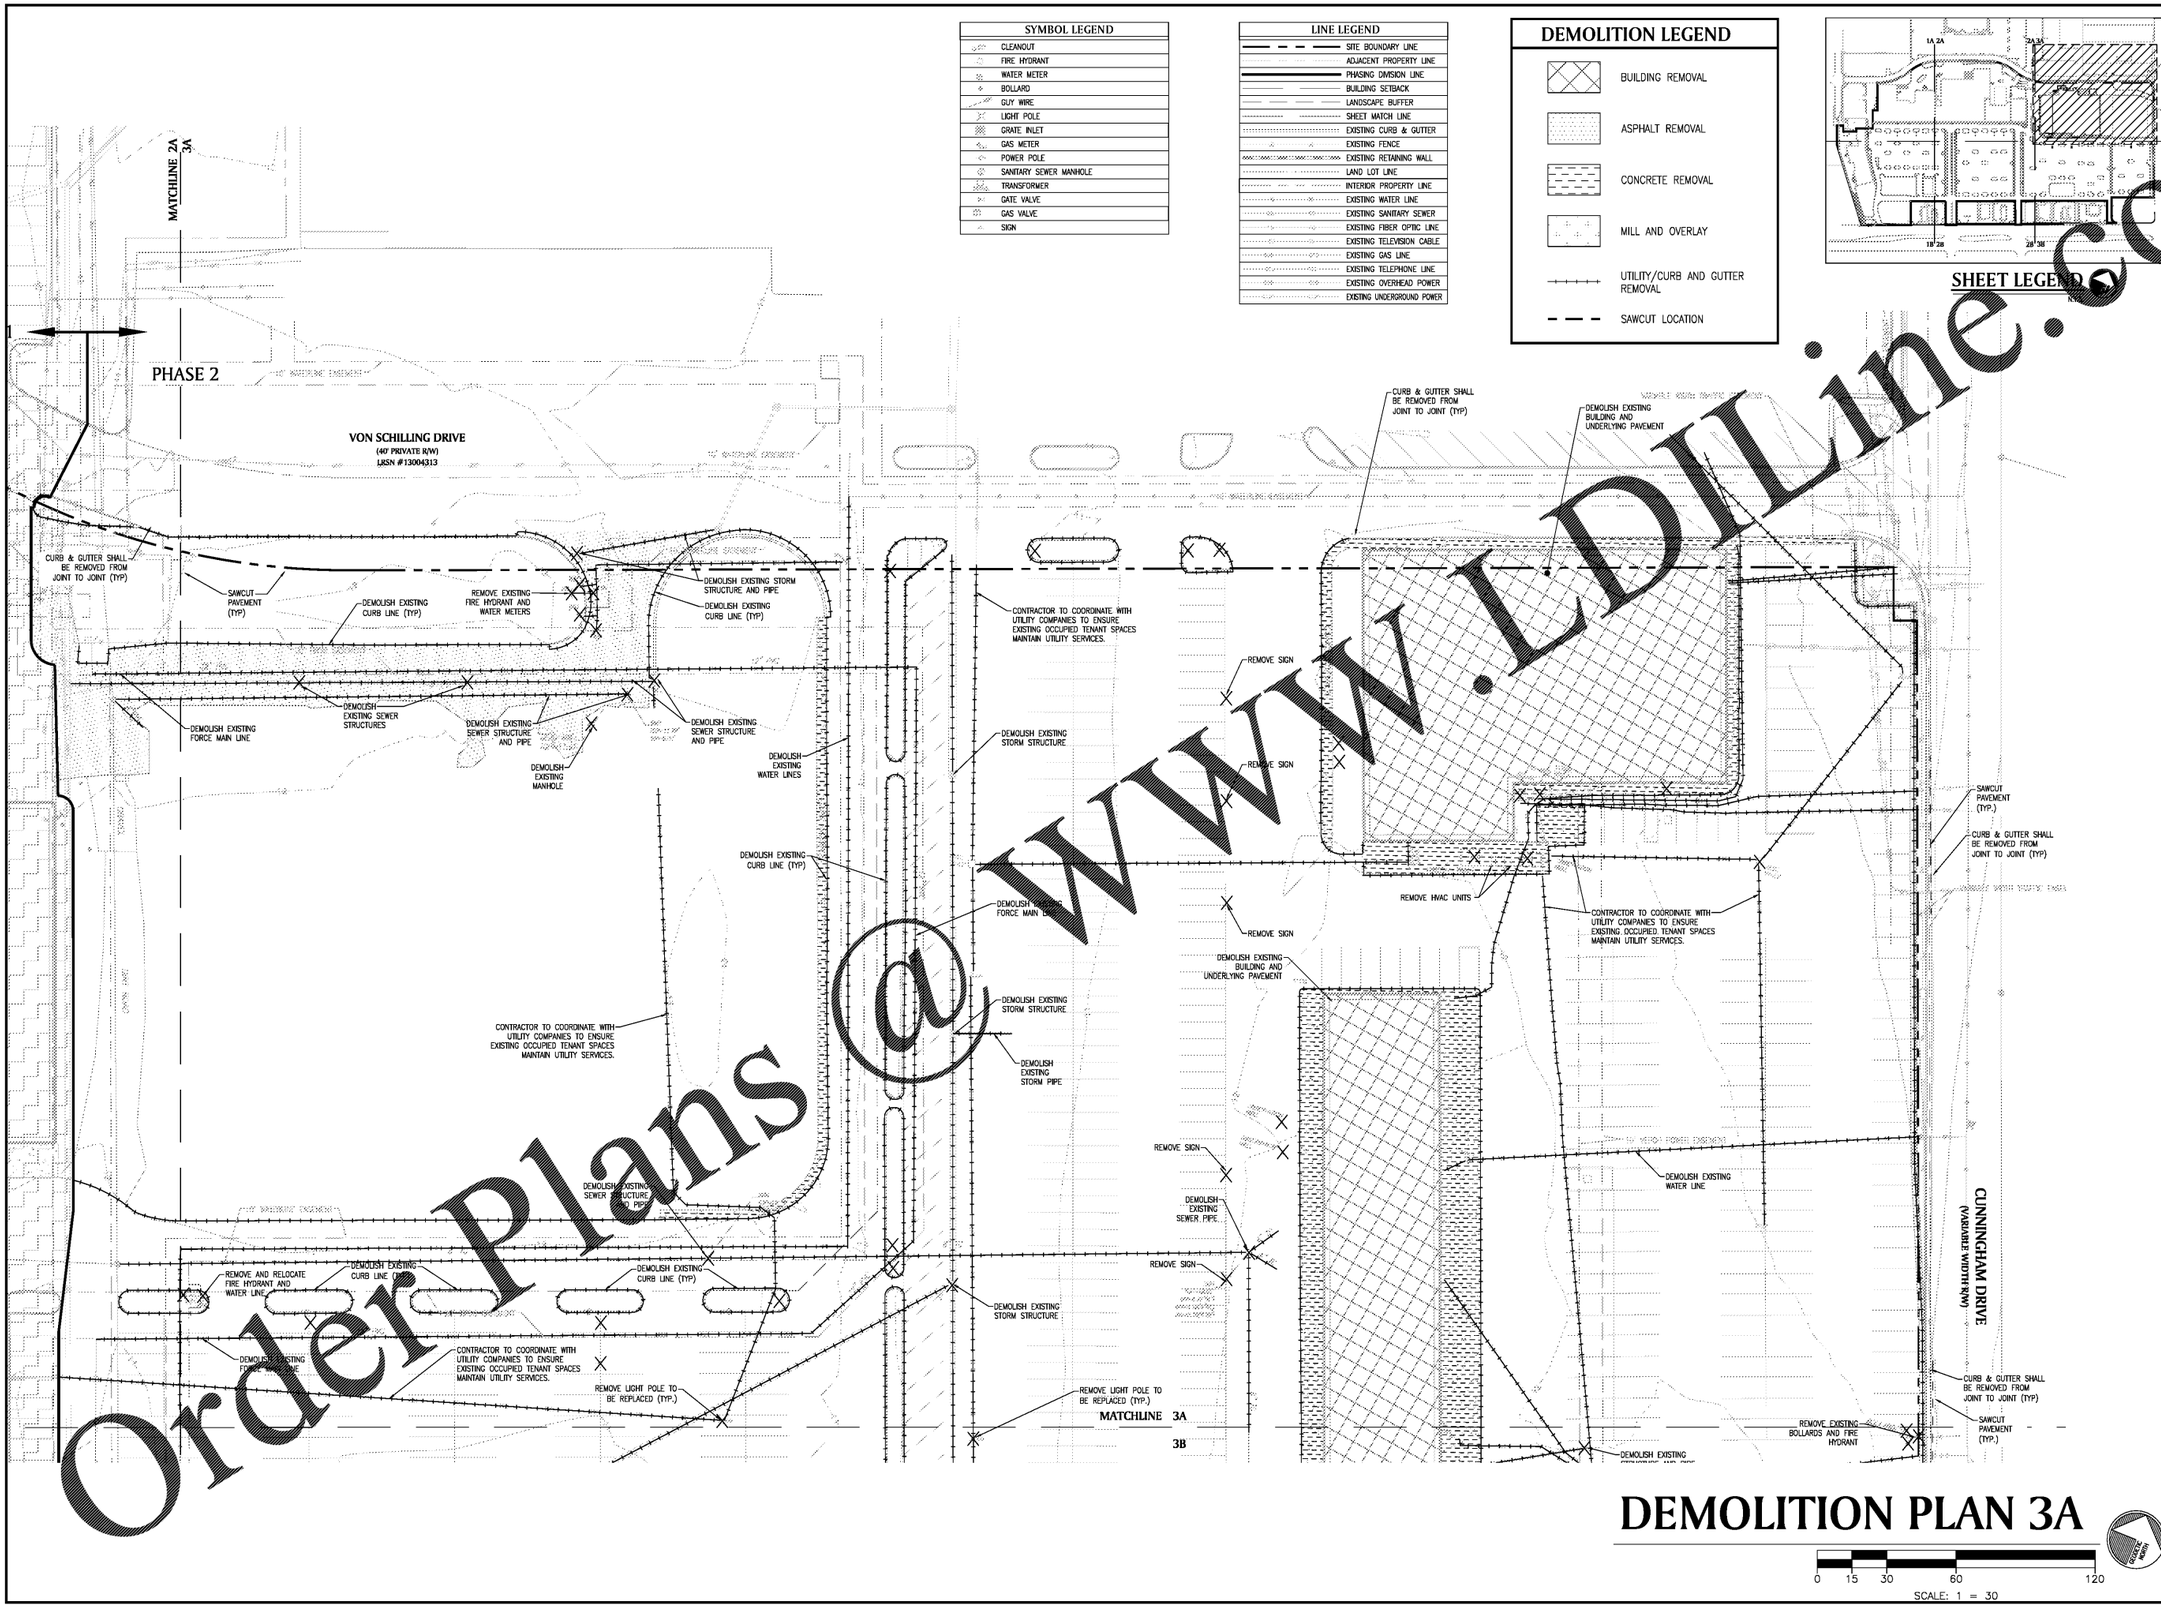

DEMOLITION PLAN 3A

Order Plans @ WWW.LDILine.com

LAND PLANNERS
ENGINEERS • SURVEYORS
TRANSPORTATION
LANDSCAPE ARCHITECTS
85 S. MILL STREET
SUITE 200
ROSWELL, GEORGIA 30075
VOICE 770.650.7685
FAX 770.650.7684
www.paulsonmitchell.com
PAULSON MITCHELL INCORPORATED

PROJECT:

RIVERPOINTE PLAZA PHASE 2

1048 & 1050 W. MERCURY BLVD.
HAMPTON, VIRGINIA 23666

FOR:

KB RIVERDALE, LLC

2743 PERIMETER PARKWAY
BLDG. 100, SUITE 370
AUGUSTA, GA 30909
PH. (706) 854-6714

REVISIONS

3	08.19.16	CITY COMMENTS
4	10.04.16	CITY COMMENTS
6	10.13.16	CITY COMMENTS

va811.com Dig With CARE

BEFORE YOU DIG, CALL MISS UTILITY 1-800-552-7001

24 HR EMERGENCY CONTACT
MARK SENN
MARK.SENN@SOUTHEASTERN.COMPANY

2014169c-2.dwg 06.28.16

DEMOLITION PLAN 3A

SHEET C-004

SP 2016-0020