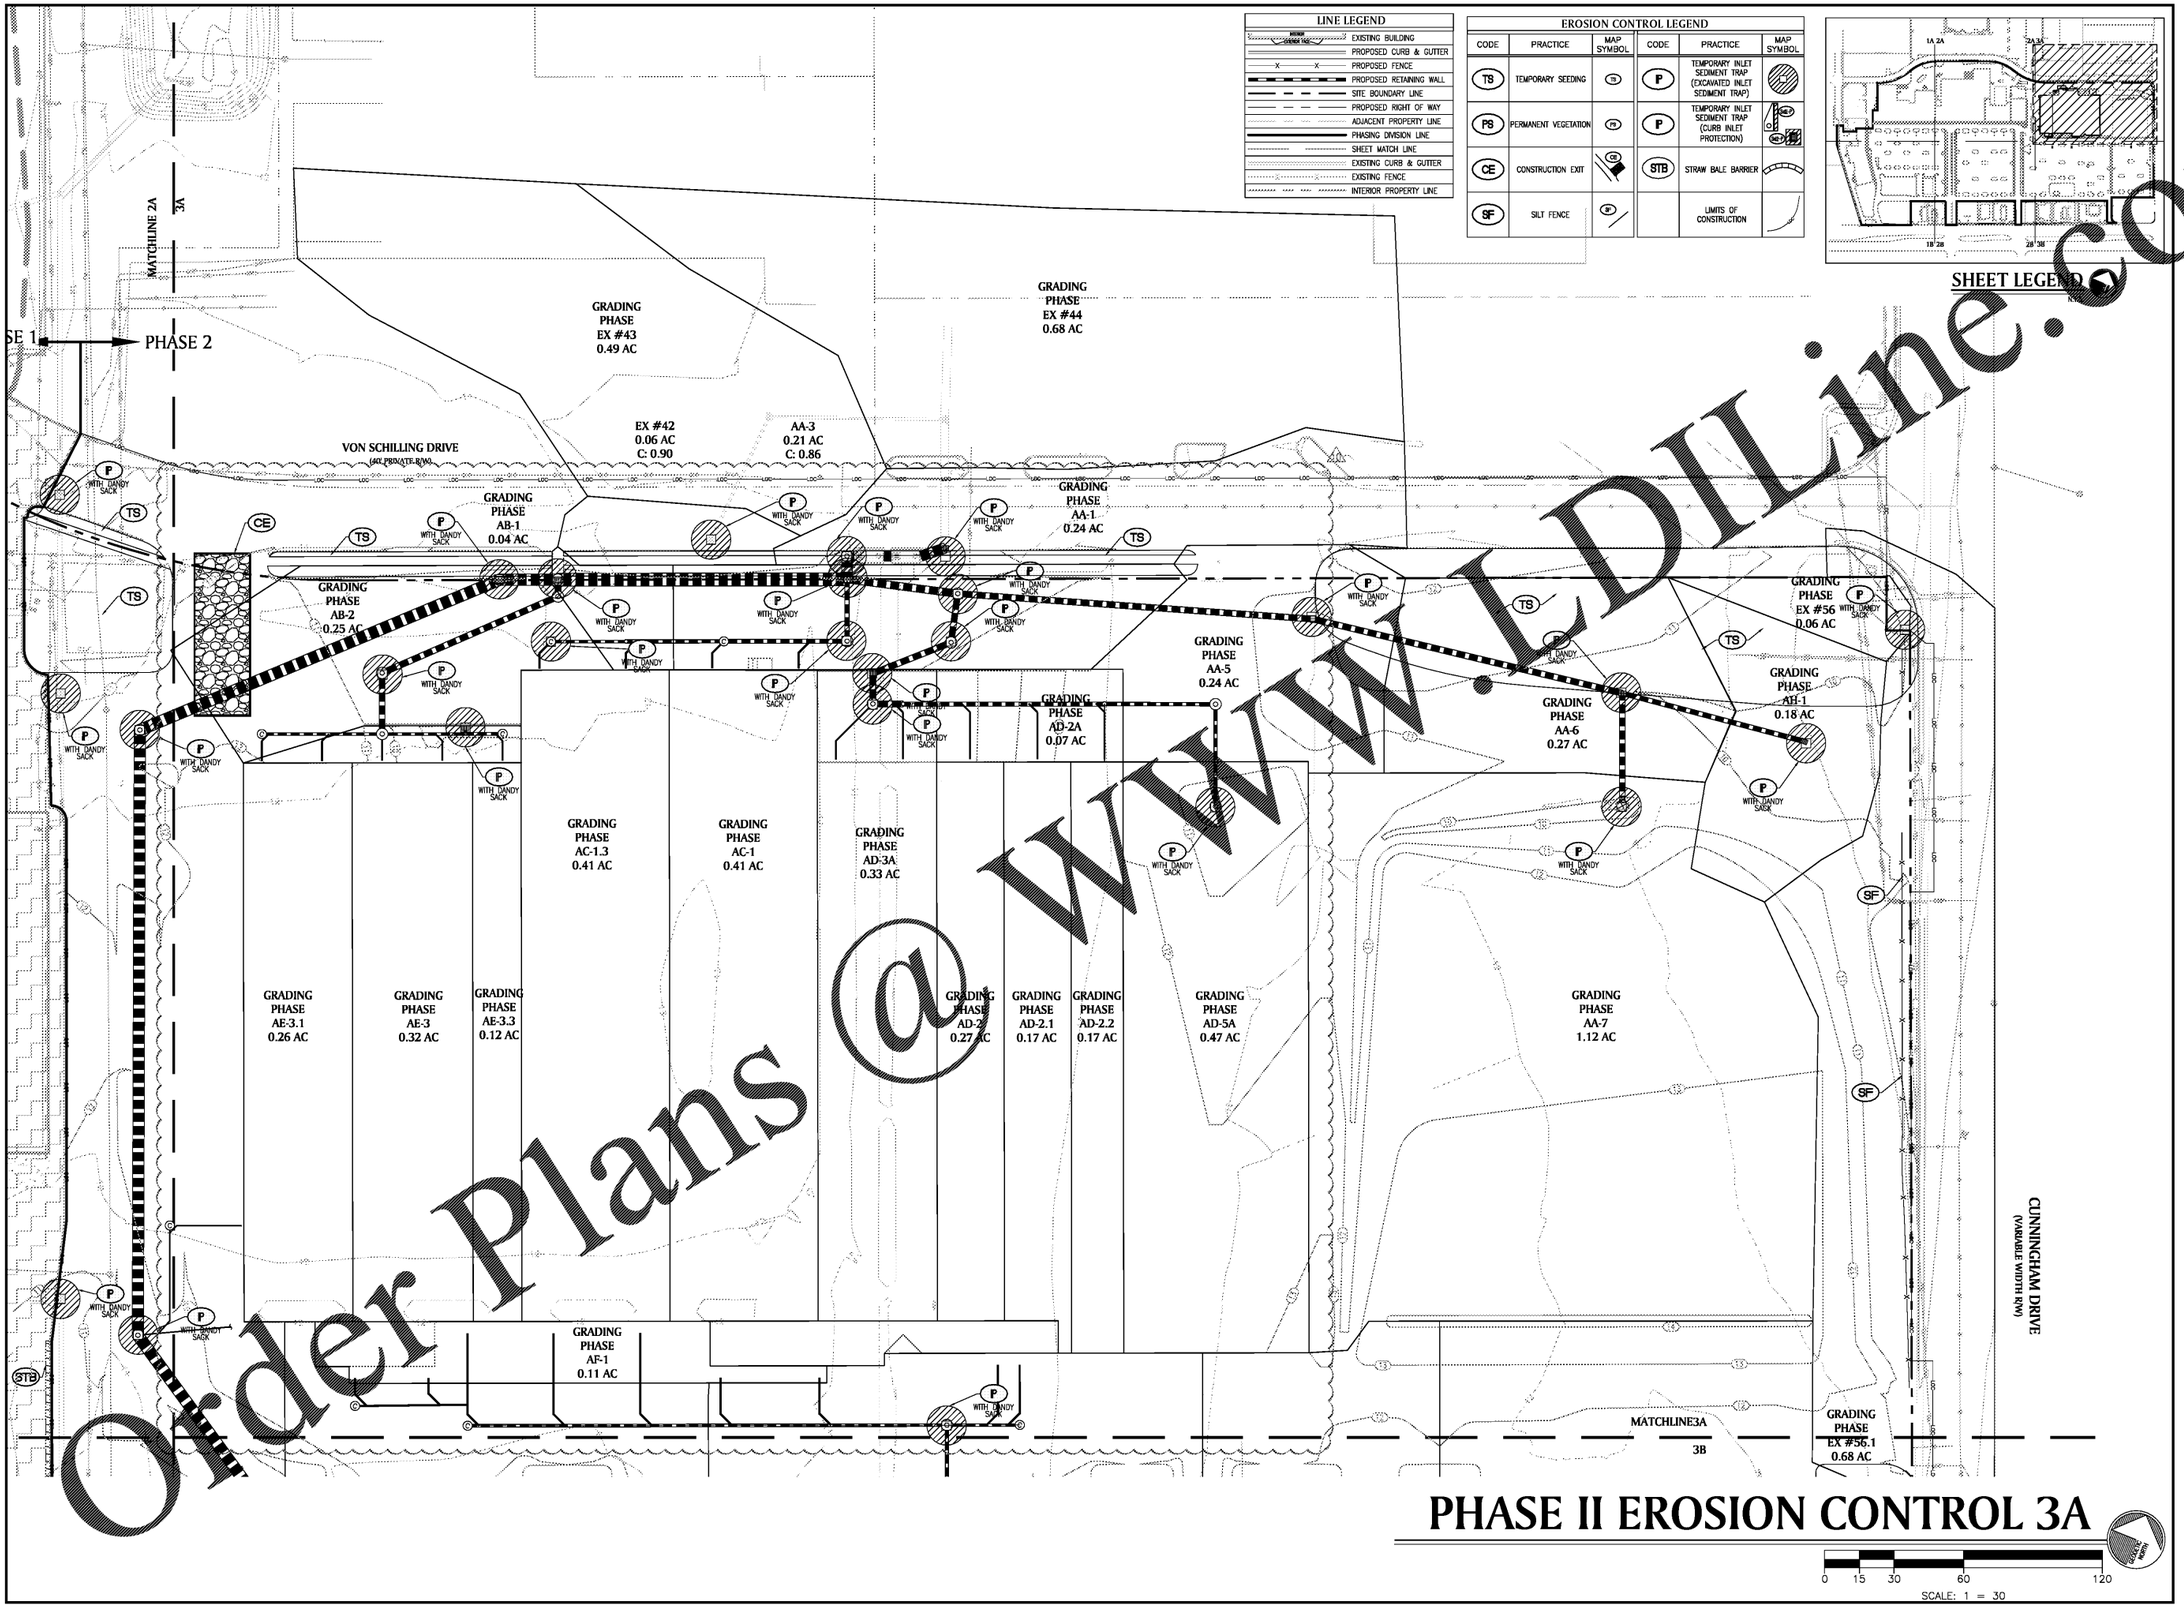

PHASE II EROSION CONTROL 3A

SCALE: 1 = 30

Order Plans @ www.LDILine.com

PAULSON MITCHELL INCORPORATED
LAND PLANNERS
ENGINEERS • SURVEYORS
TRANSPORTATION
LANDSCAPE ARCHITECTS
85-A MILL STREET
SUITE 200
ROSWELL, GEORGIA 30075
VOICE 770.650.7685
FAX 770.650.7684
www.paulsonmitchell.com

PROJECT:

RIVERPOINTE PLAZA PHASE 2

1048 & 1050 W. MERCURY BLVD.
HAMPTON, VIRGINIA 23666

FOR:

KB RIVERDALE, LLC

2743 PERIMETER PARKWAY
BLDG. 100, SUITE 370
AUGUSTA, GA 30909
PH. (706) 854-6714

REVISIONS

3	08.19.16	CITY COMMENTS
6	10.13.16	CITY COMMENTS
10	11.01.18	CLIENT COMMENTS

va811.com Dig With CARE

BEFORE YOU DIG, CALL MISS UTILITY 1-800-552-7001

24 HR EMERGENCY CONTACT
MARK SENN
MARK.SENN@SOUTHEASTERN.COMPANY

2014169e-2.dwg 06.28.16

PHASE II EROSION CONTROL 3A

SHEET C-421

SP 2016-0020