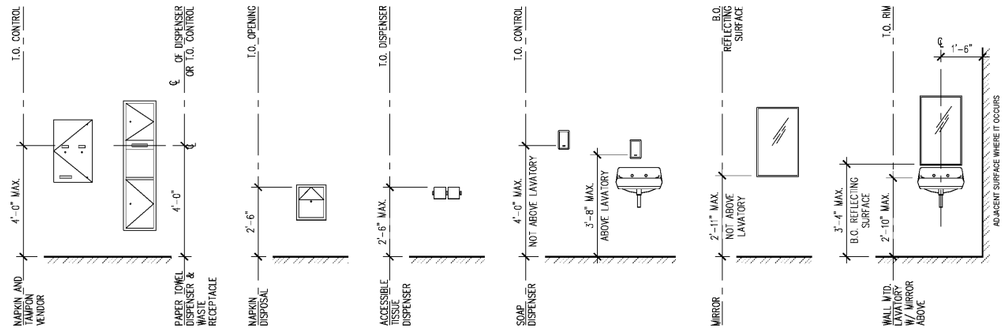

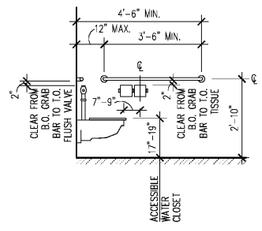

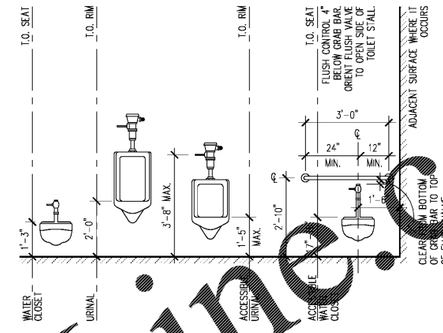

TYPICAL PLUMBING & TOILET ACCESSORY MOUNTING LOCATIONS

2 Scale: 1/2" = 1'-0"

FRONT OF HOUSE ONLY

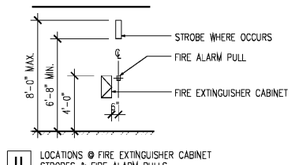

U LOCATIONS @ FIRE EXTINGUISHER CABINET STROBES & FIRE ALARM PULLS

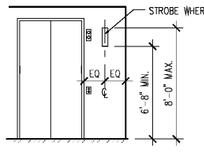

T LOCATIONS @ FREIGHT ELEVATORS STROBES

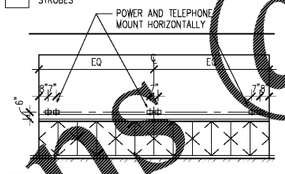

S LOCATIONS @ MILLWORK COUNTERS MAX. 25" DEPTH OUTLETS (WITH BACKSPLASH)

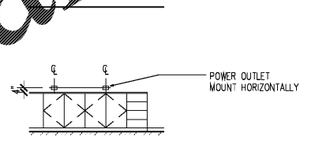

R MAX. LOCATIONS @ MILLWORK COUNTERS 25" DEPTH OUTLETS (WITHOUT BACKSPLASH)

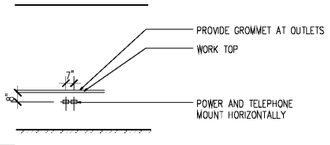

Q LOCATIONS @ WORK SURFACES OUTLETS

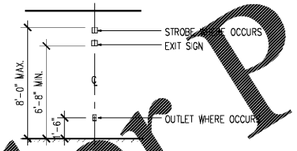

W LOCATIONS @ EXIT SIGNS WALL MOUNTED

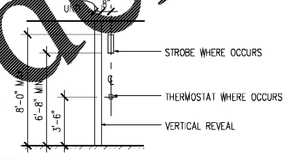

V LOCATIONS @ CORNERS WITH REVEALS STROBES & THERMOSTATS

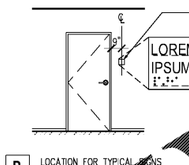

P LOCATION FOR TYPICAL SIGNS

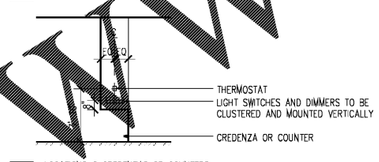

O LOCATIONS @ CREDENZAS OR COUNTERS SWITCHES & THERMOSTATS

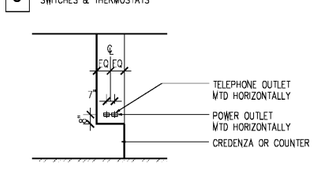

N LOCATIONS @ CREDENZAS OR COUNTERS OUTLETS

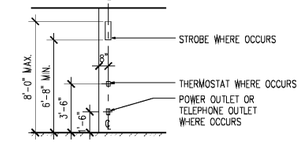

M LOCATIONS @ CORNERS OUTLETS, STROBES & THERMOSTATS

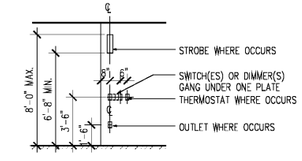

L LOCATIONS @ CORNERS SWITCHES, OUTLETS, STROBES & THERMOSTATS

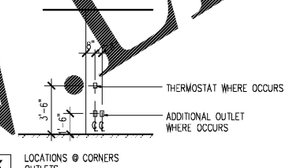

K LOCATIONS @ CORNERS OUTLETS

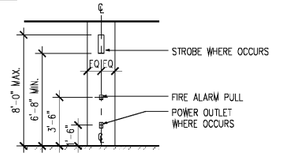

J LOCATIONS @ COLUMNS, BETWEEN DOORS, ETC. OUTLETS, STROBES & FIRE ALARM PULLS

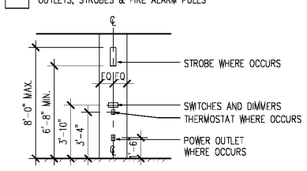

H LOCATIONS @ COLUMNS, BETWEEN DOORS, ETC. SWITCHES, STROBES & THERMOSTATS

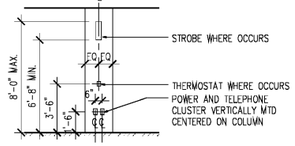

G LOCATIONS @ COLUMNS, BETWEEN DOORS, ETC. OUTLET GROUPS, STROBES & THERMOSTATS

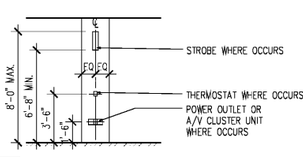

F LOCATIONS @ COLUMNS, BETWEEN DOORS, ETC. OUTLETS, STROBES & THERMOSTATS

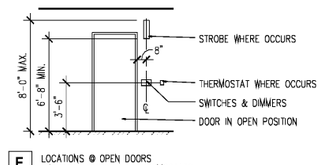

E LOCATIONS @ OPEN DOORS SWITCHES, STROBES & THERMOSTATS

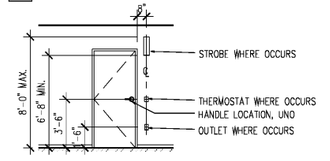

D LOCATIONS @ DOOR JAMBS THERMOSTAT, STROBE OR OUTLET

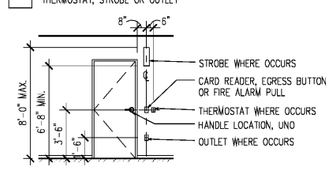

C LOCATIONS @ DOOR JAMBS CARD READER, EGRESS BUTTON OR FIRE ALARM PULL

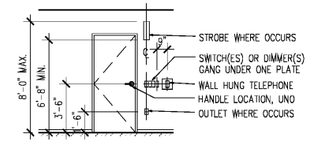

B LOCATIONS @ DOOR JAMBS SWITCH & TELEPHONE

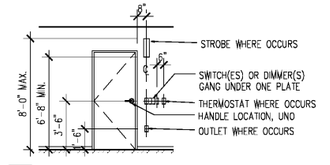

A LOCATIONS @ DOOR JAMBS SWITCH & THERMOSTAT

TYPICAL DEVICE MOUNTING LOCATIONS

1 Scale: 1/4" = 1'-0"

Order Plans @ WWW.LDTline.com

RULE JOY TRAMMELL + RUBIO
ARCHITECTURE | INTERIOR DESIGN
3200 Cobb Galleria Parkway, Suite 250, Atlanta, Georgia 30339
770-661-1492 (phone) 770-661-1495 (fax)
www.rjtrdesign.com

PRINTED	
DATE	ISSUE/REVISION
11/01/18	Issued for Permit

ISSUED FOR CONSTRUCTION

MOUNTING LOCATIONS

EXTENDED STAY AMERICA

KOGER, GA

COMMISSION NO: 18-126-00

DRAWING NO:

AT.04B