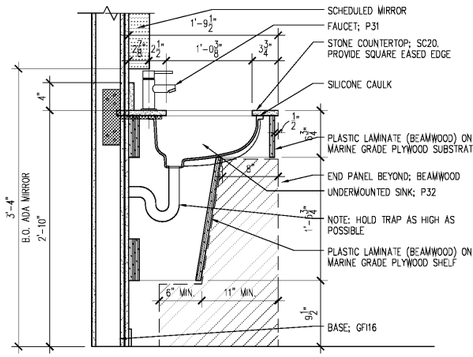

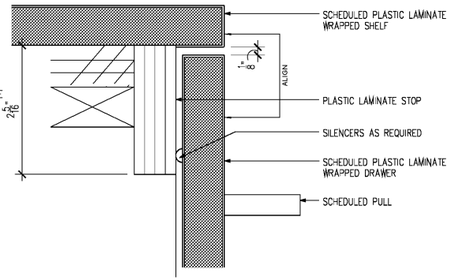

11 DRAWER PULL DETAIL

Scale: 1'-0" = 1'-0" @ MICROWAVE BASE CABINET

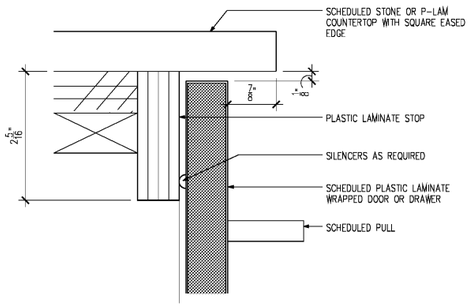

10 TYPICAL DOOR/DRAWER PULL

Scale: 1'-0" = 1'-0"

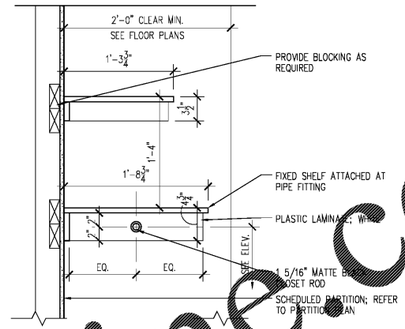

9 SECTION @ CLOSET SHELVES

Scale: [illegible]" = 1'-0"

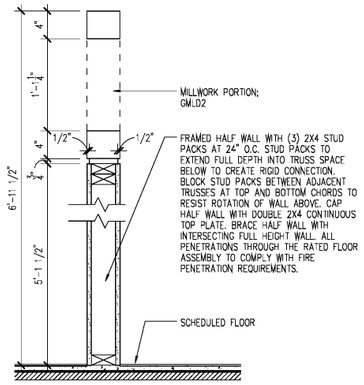

8 SECTION @ QQ GUESTROOM HALF WALL

Scale: 1 1/2" = 1'-0"

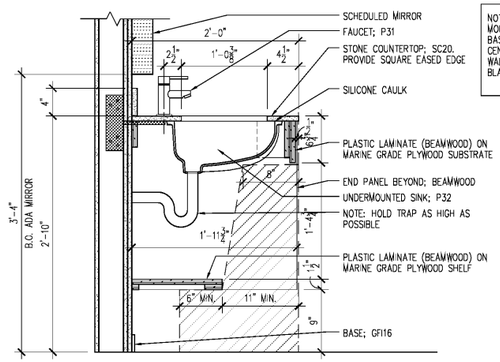

NOTE: GC TO PROVIDE METAL BRACKET MOUNTED TO STUD FOR BATH VANITIES. BASIS OF DESIGN: MANUFACTURER: CENTERLINE BRACKETS; MODEL: FLOATING WALL MOUNT SUPPORT – UNIVERSAL – BLACK – 22". OR EQUAL

7 SECTION @ ADA BATH VANITY

Scale: 1 1/2" = 1'-0"

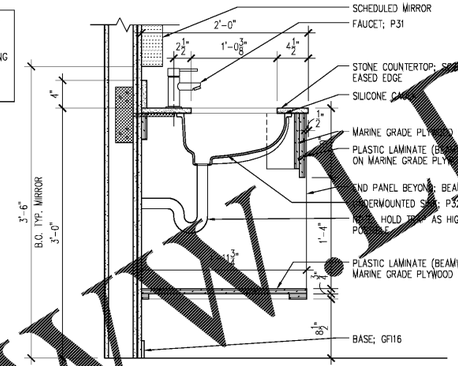

6 SECTION @ BATH VANITY

Scale: 1 1/2" = 1'-0"

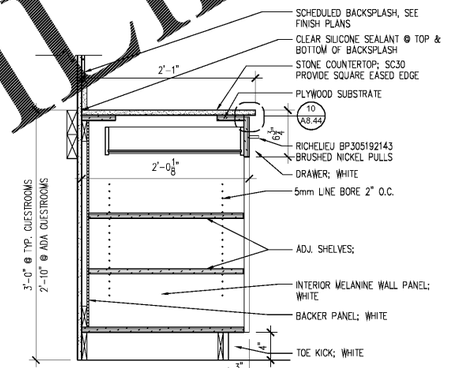

5 SECTION @ BASE CABINET OPEN CUBBIES

Scale: 1 1/2" = 1'-0"

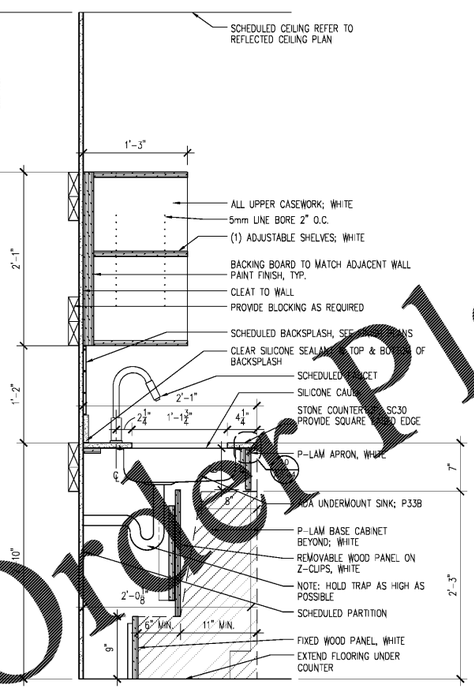

4 SECTION @ ADA SINK

Scale: 1 1/2" = 1'-0"

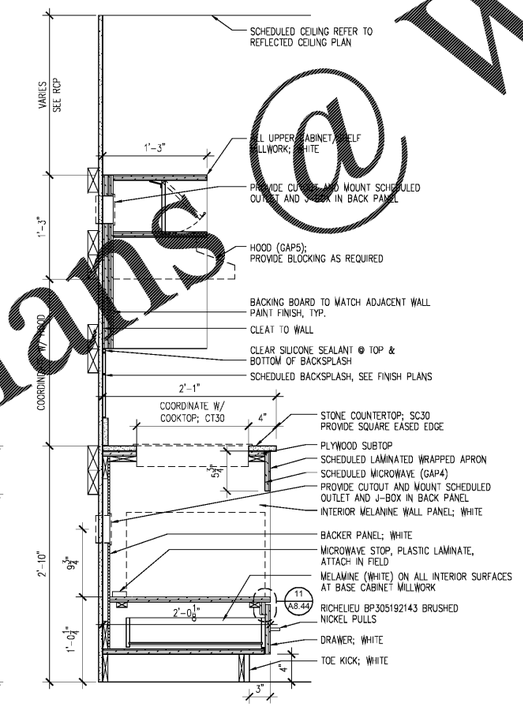

3 SECTION @ ADA COOKTOP/MICROWAVE

Scale: 1 1/2" = 1'-0"

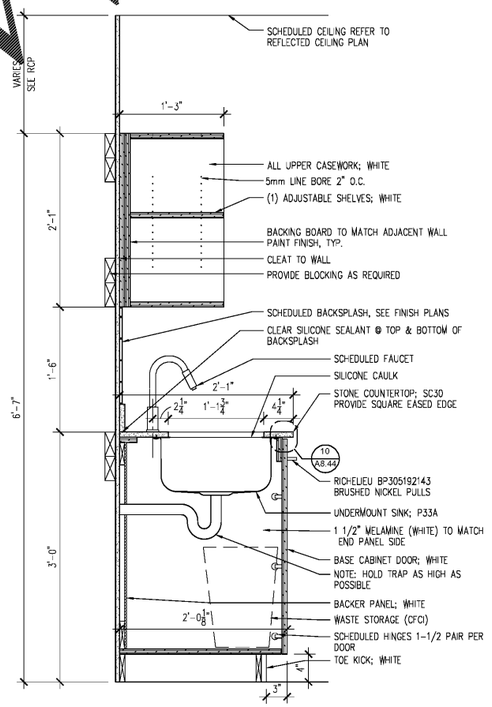

2 SECTION @ TYPICAL SINK

Scale: 1 1/2" = 1'-0"

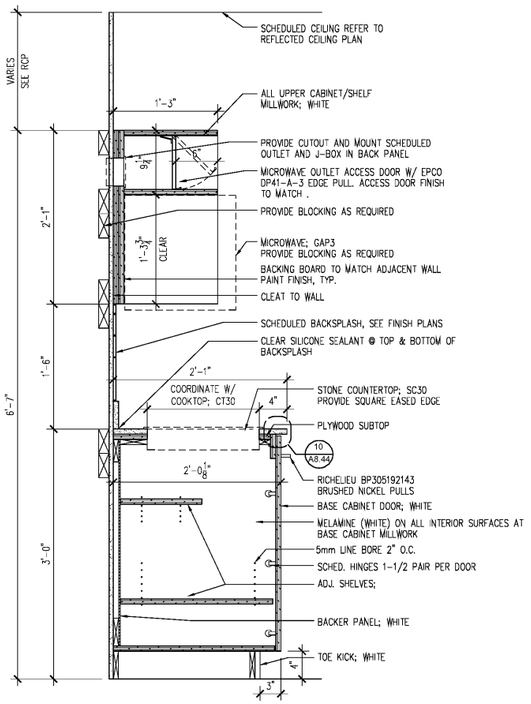

1 SECTION @ TYP. COOKTOP/MICROWAVE

Scale: 1 1/2" = 1'-0"

Order Plans @ WWW.DILine.com

RJTR
RULE JOY TRAMMELL + RUBIO
ARCHITECTURE | INTERIOR DESIGN
3200 Cobb Galleria Parkway, Suite 250 Atlanta, Georgia 30339
770-661-1492 (phone) 770-661-1499 (fax)
www.rjtrdesign.com

PRINTED	
DATE	ISSUE/REVISION
11/01/18	Issued for Permit

STATE OF GEORGIA — GREGORY T. BEATTY — REGISTERED ARCHITECT — PROFESSIONAL SEAL

ISSUED FOR CONSTRUCTION

MILLWORK DETAILS - GUESTROOMS

EXTENDED STAY AMERICA

POOLER, GA

COMMISSION NO: 18-120-00

DRAWING NO:

A8.44