PICKUP WALL SYSTEM INFO

HJC/WALMART CUSTOMER SERVICE TEAM
WMCSR@HJCINC.COM, 800-459-7099
MANUF: idX | www.idxcorporation.com |
- DIM: EACH PANEL = 47.71"H x 47.688"L x 2"D

GENERAL SCOPE OF WORK

- INTERIOR: EXISTING OPEN TO STRUCTURE TO REMAIN. ADD EQUIPMENT AS NOTED.

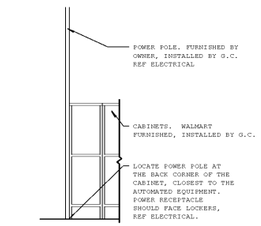

6 CABINET ELEVATION
1/2" = 1'-0"

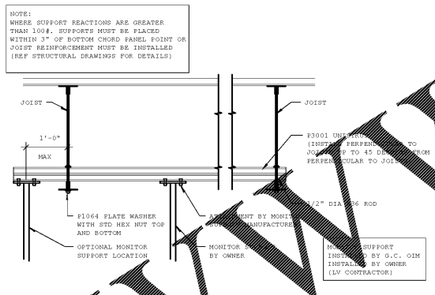

OVERSIZED ITEMS MONITOR (OIM) SUPPORT BRACKET
5 3/4" = 1'-0"

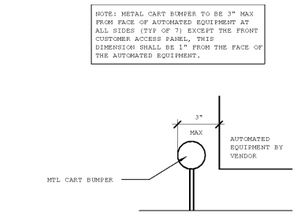

4 BUMPER DETAIL
3" = 1'-0"

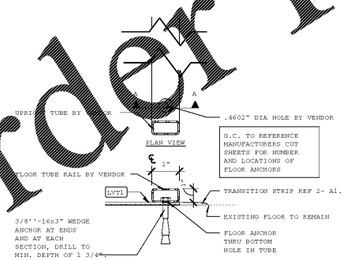

3 FLOOR MOUNTING PLAN AND SECTION
3" = 1'-0"

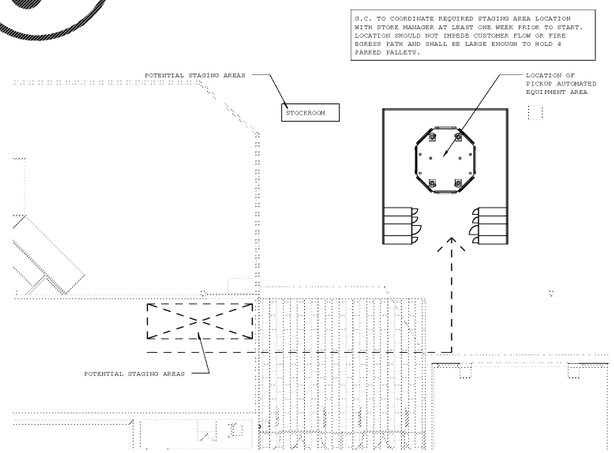

2 STAGING AREA AND DELIVERAY PATH
1/8" = 1'-0"

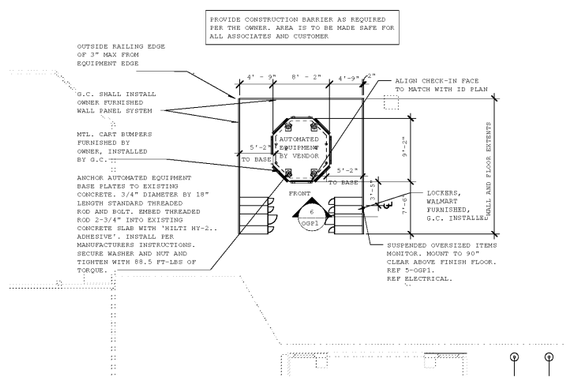

1 AUTOMATED EQUIPMENT FLOOR PLAN-DOUBLE STACK
1/8" = 1'-0"

3521 Prospect Ave
Orlando, FL 32814
t 407.894.5000
f 407.894.5010
www.ldi.com
LDI DESIGN

CERTIFICATION FOR PERMIT: THIS DRAWING AS PREPARED FOR PERMIT IS INCOMPLETE. IT IS INCOMPLETE BECAUSE IT DOES NOT CONTAIN/ADDRESS A NUMBER OF ITEMS THAT ARE NECESSARY FOR CONSTRUCTION. THESE ITEMS WILL BE ADDED AT A LATER TIME. SEE OF THIS DRAWING FOR A LIST OF THE ITEMS THAT ARE MISSING. THE PROJECT REQUIRES THE SERVICES OF A LICENSED PROFESSIONAL ENGINEER. A PERSON OR FIRM OTHER THAN THE ENGINEER OF RECORD MAY NOT MAKE ANY CHANGES TO THIS DRAWING. ANY CHANGES MADE MUST BE CONSISTENT WITH THE LAW.

CONSULTANTS:

Walmart
JESUP, GA
STORE NO: 2630
JOB NUMBER: 21802718 | PHOTO: 335 SC

ISSUE BLOCK

CHECKED BY:	RD
DRAWN BY:	SM
PHOTO CYCLE:	09/07/1
DOCUMENT DATE:	10/05/1

NOT FOR CONSTRUCTION

ONLINE GROCERY PICKUP

SHEET
OGP1

Order Plans @ WWW.LDILine.com