ES&PC PLAN - PHASE II MATCHLINE A

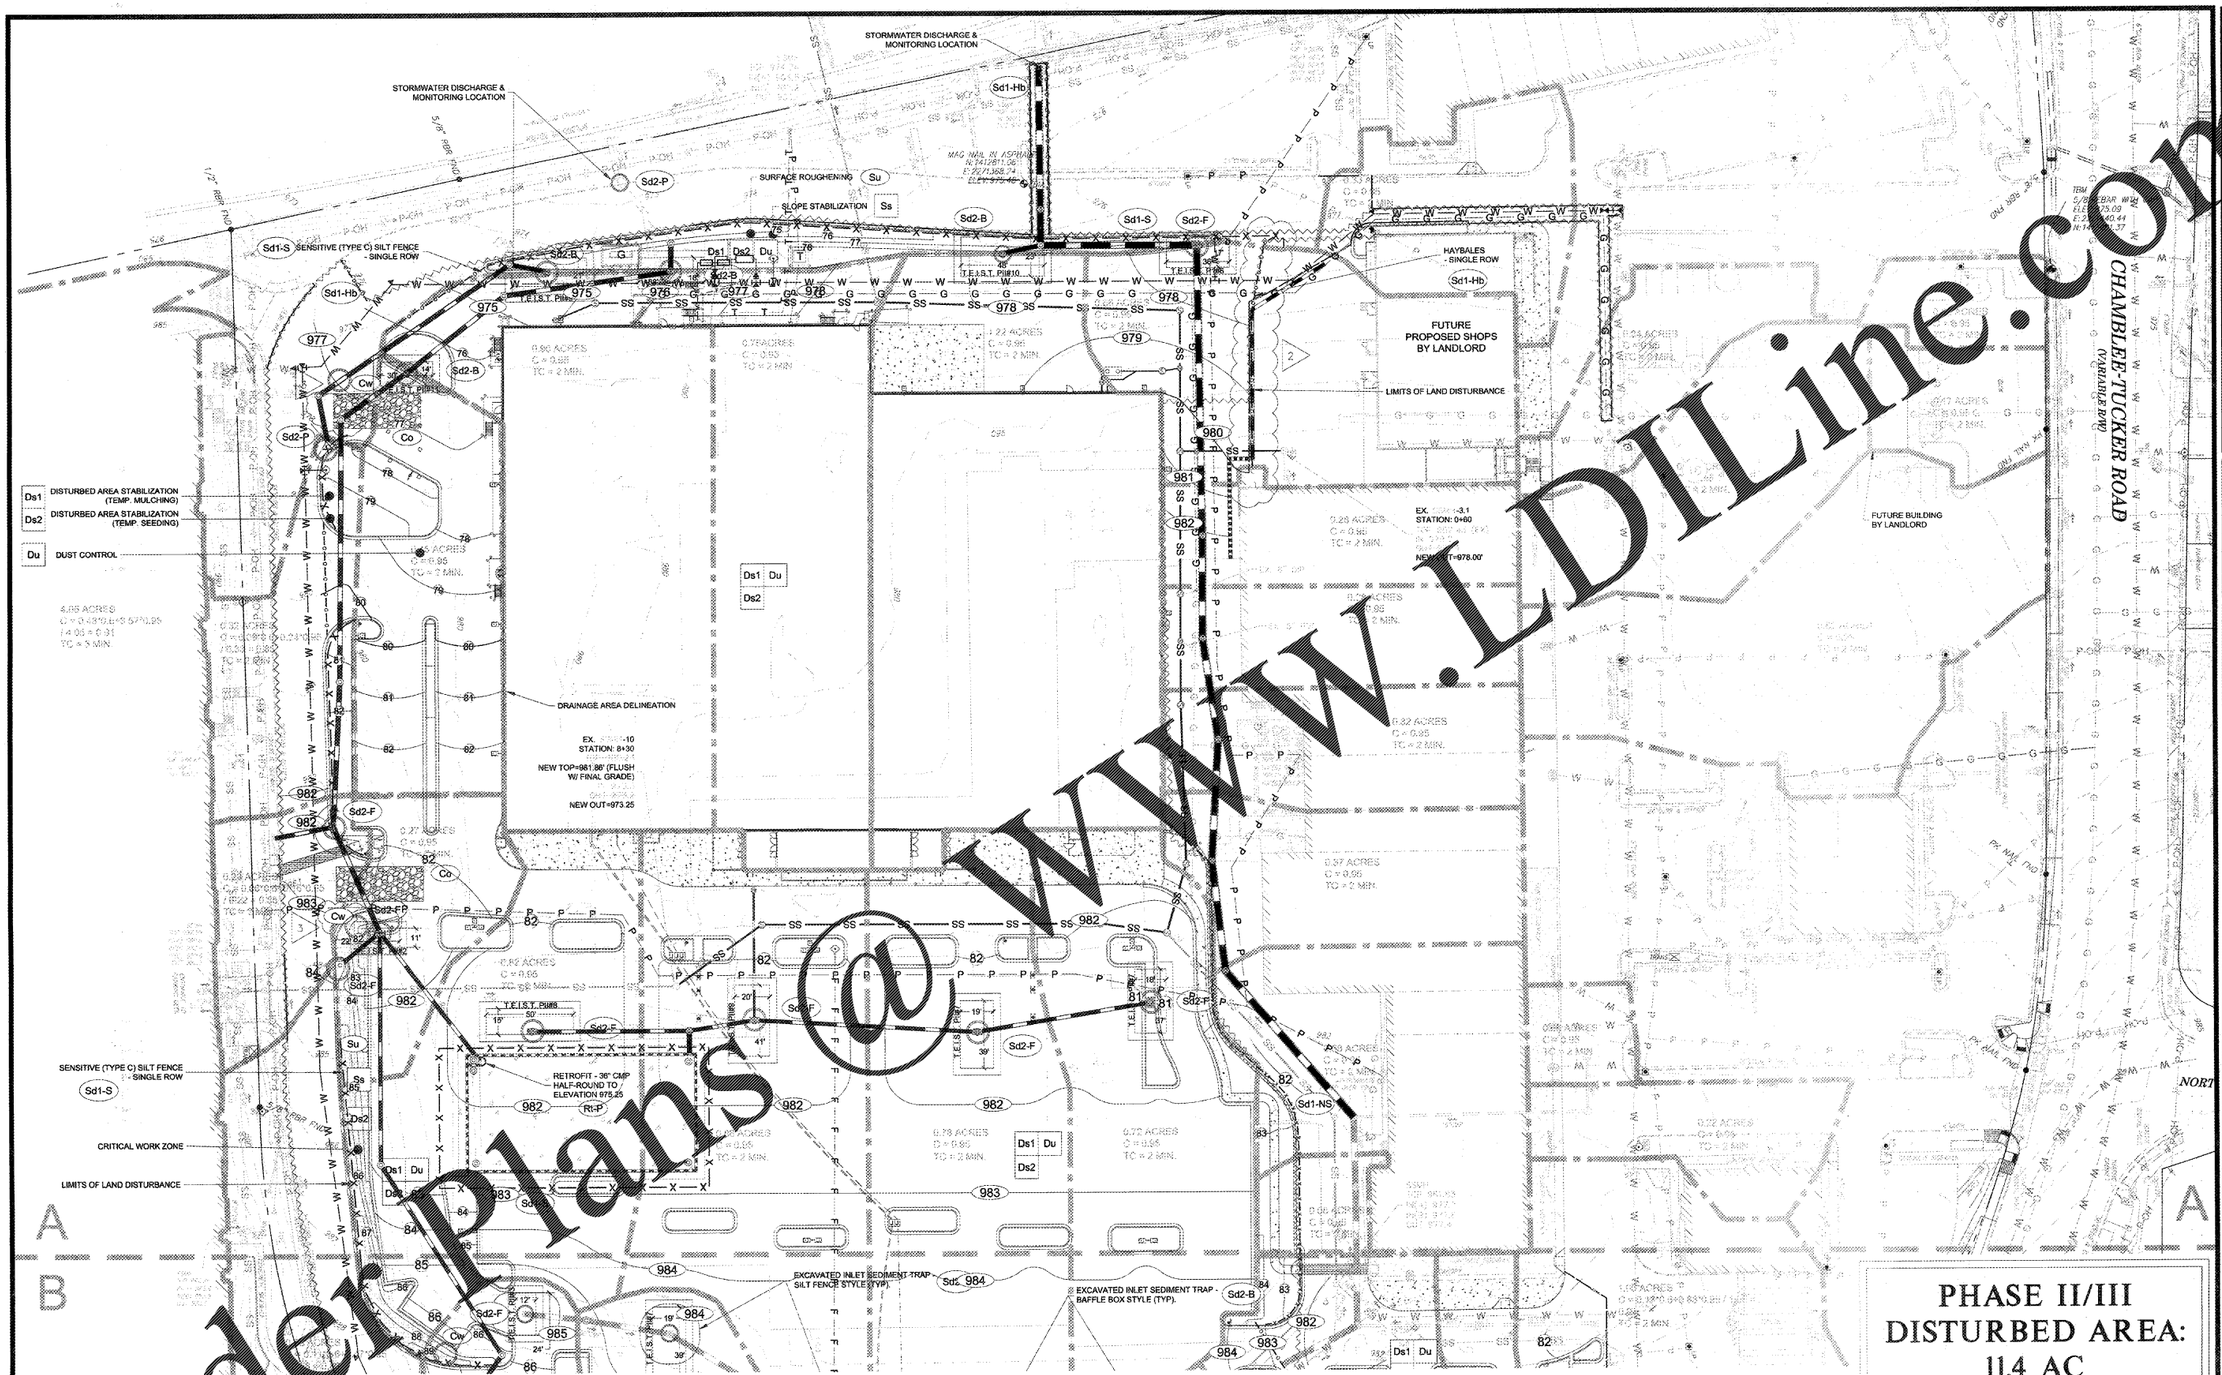

PHASE II/III
DISTURBED AREA:
11.4 AC

ES&PC LEGEND

- LIMITS OF DISTURBANCE
- DRAINAGE AREA DELINEATION

SCALE: 1" = 40'

40 0 40 80 120 FEET

Order Plans @ WWW.LDILine.com

GEORGIA811
www.Georgia811.com
Know what's below.
Call before you dig.

ROBERTSON-LOCKROOF ARCHITECTS & ENGINEERS
3460 Preston Ridge Road . Suite 275 . Alpharetta, Georgia 30005
770-674-2600 . Fax 678-319-0745

GSWCC LEVEL II DESIGN
PROF. CERT#0000010552

KROGER GA-685
3559 CHAMBLEE TUCKER RD
ATLANTA, GA 30341

FOR THE KROGER CO.
2175 PARKLAKE DR. NE, ATLANTA GA
(770) 496-7400

REVISIONS

1	COUNTY COMMENTS 09-13-16
2	COORD. KIMCO SHOPS 10-31-16
3	OWNER REQUESTED REV 11-07-16
4	REVISED PER NEW KROGER BLDG. 09-27-18

SHEET TITLE: ES&PC PLAN PHASE II MATCHLINE - A

DATE 07-28-16

PROJECT NUMBER 18-189

SHEET NUMBER C-4.2A

Thursday, October 25, 2018 09:53:57am (jthorp)
Plotted by: jthorp on Robertson-Lockroof Architects & Engineers
Image: "X:\Projects\17\2738\Cad\Drawings\Images\17258 KCM-TYP05_R.jpg" Ref: "X:\Projects\17\2738\Cad\Drawings\Images\17258 KCM-TYP05_R.jpg" Ref: "X:\Projects\17\2738\Cad\Drawings\Images\17258 KCM-TYP05_R.jpg" Ref: "C:\Users\jthorp\Dropbox\17 Josh\Microsoft\Windows\Temporary Internet Files\Content.Outlook\JYKWKW1W\Geogis811.jpg" Ref: "C:\Users\jthorp\Dropbox\17 Josh\Microsoft\Windows\Temporary Internet Files\Content.Outlook\JYKWKW1W\Geogis811.jpg" Ref: "C:\Users\jthorp\Dropbox\17 Josh\Microsoft\Windows\Temporary Internet Files\Content.Outlook\JYKWKW1W\Geogis811.jpg" (0.r mse)