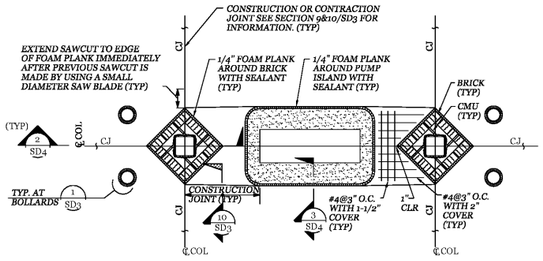

PUMP ISLAND CONCRETE DETAIL 1 SD4
NTS

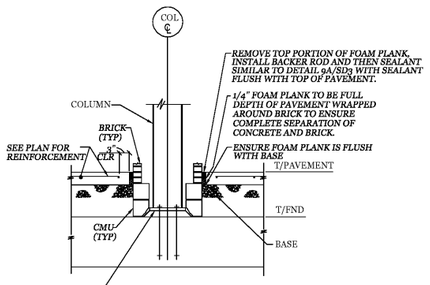

COLUMN SECTION 2 SD4
NTS

NOTE: SEE SECTION 9/SD3 FOR INFORMATION NOT SHOWN

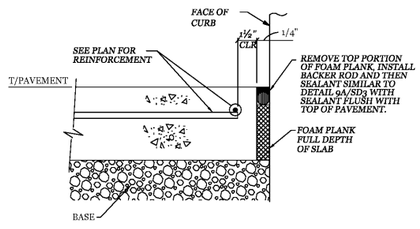

PUMP ISLAND SECTION 3 SD4
NTS

NOTE: SEE SECTION 9/SD3 FOR INFORMATION NOT SHOWN

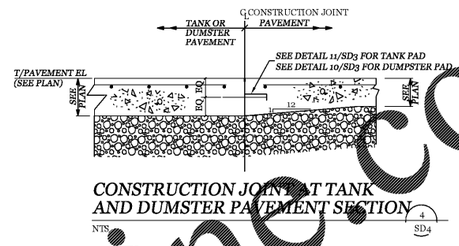

CONSTRUCTION JOINT AT TANK AND DUMSTER PAVEMENT SECTION 4 SD4
NTS

NOTES:
1.) SEE SECTION 10/SD3 FOR INFORMATION NOT SHOWN
2.) CONSTRUCTION JOINT COMES THICKER OR DUMPSTER PAVEMENT WILL BE PLACED PRIOR TO THE THINNER MAIN PAVEMENT.

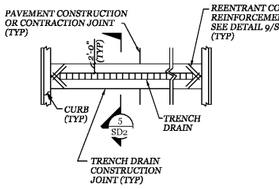

TRENCH PLAN DETAIL 5 SD4
NTS

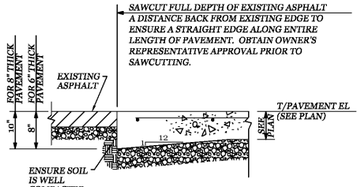

CONCRETE / EXISTING ASPHALT SECTION 6 SD4
NTS

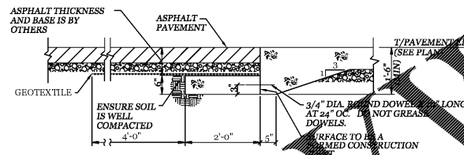

CONCRETE / NEW ASPHALT SECTION 7 SD4
NTS

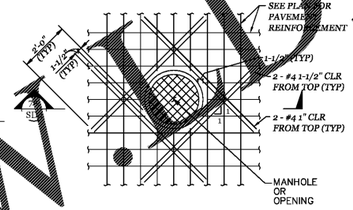

TANK MANHOLE DETAIL 7 SD4
NTS

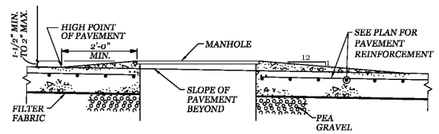

TANK MANHOLE SECTION 7A SD4
NTS

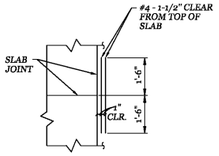

DISCONTINUOUS SLAB REINFORCEMENT JOINT DETAIL 8 SD4
NTS

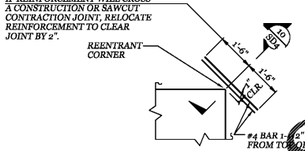

TYPICAL REENTRANT CORNER DETAIL

REENTRANT CORNER DETAIL 9 SD4
NTS

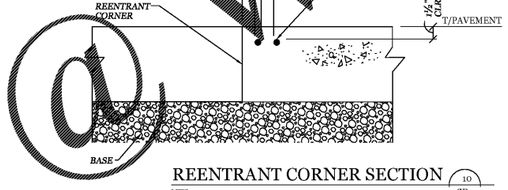

REENTRANT CORNER SECTION 10 SD4
NTS

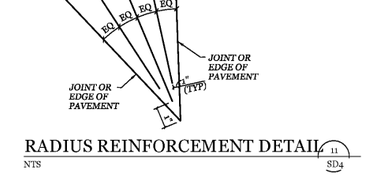

RADIUS REINFORCEMENT DETAIL 11 SD4
NTS

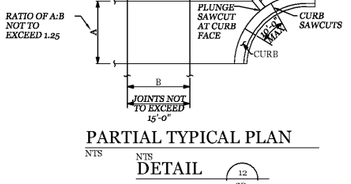

PARTIAL TYPICAL PLAN
NTS

DETAIL 12 SD4

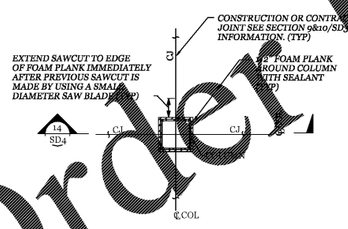

FL COLUMN DETAIL 13 SD4
NTS

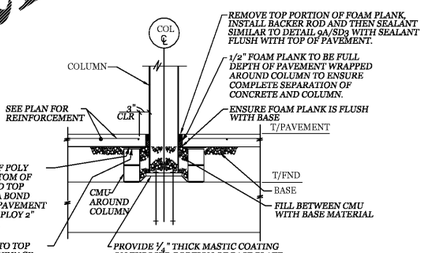

FL COLUMN SECTION 14 SD4
NTS

NOTE: SEE SECTION 9/SD3 FOR INFORMATION NOT SHOWN

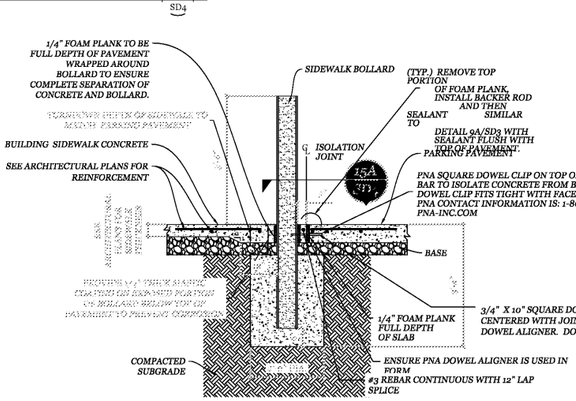

BOLLARD @ SIDEWALK SECTION N.T.S.
15 SD4
1. FOR ADDITIONAL NOTES SEE DETAIL 9 SD1

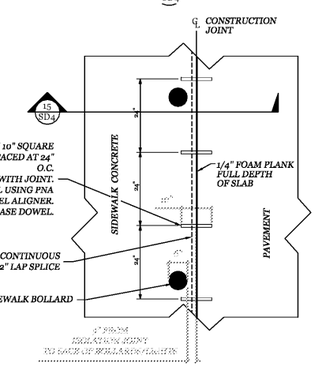

ISOLATION JOINT @ SIDEWALK PARTIAL PLAN 15A SD4
NTS

NO.	REVISIONS	DATE
9	REVISED PER SPALDING CO COMMENTS	10/24/2018
7	REVISED PER SPALDING CO. / CITY OF GRIFFIN / RT INTERNAL COMMENTS	08/16/2018
6	REVISED PER FFE DROP OF 4"	07/06/2018
5	REVISED SET DRAINAGE IN R/W PER GDOT COMMENTS	12/7/2017
4	REVISED SET PER SPALDING COUNTY PLAN REVIEW	12/7/2017
3	REVISED SET PER RT INTERNAL REVIEW / SPALDING COUNTY PLAN REVIEW	11/20/2017
2	REVISED SET PER RT INTERNAL REVIEW / SPALDING COUNTY PLAN REVIEW	10/20/2017
1	REVISED SET PER RT INTERNAL REVIEW / SPALDING COUNTY PLAN REVIEW	09/15/2017

GEORGIA REGISTERED No. 22518 PROFESSIONAL Khalil K. Arab 10/24/2018 KAREEM

A&R Engineering, Inc.
2180 Kingston Court, Suite O
Marietta, GA 30067
(770) 988-9558
www.areng.com

THESE PLANS ARE SUBJECT TO FEDERAL COPYRIGHT LAWS. ANY USE OF SAME WITHOUT THE EXPRESSED WRITTEN PERMISSION OF RACETRAC PETROLEUM, INC. IS PROHIBITED.

RACETRAC PETROLEUM, INC.
200 GALLERIA PKWY, S.E.
SUITE 900 ATLANTA, GA 30339
(770) 431-7600

RT Standard Details

RACETRAC MARKET

RaceTrac Griffin
1638 US Hwy 41
Spalding County

DATE	7-24-17
DRAWN-BY	JDE
CHECK-BY	AKA
DRAWING NAME:	16-136

SD4 | REV 9

SHEET NO. | REVISION

Order Plans @ WWW.DILine.com