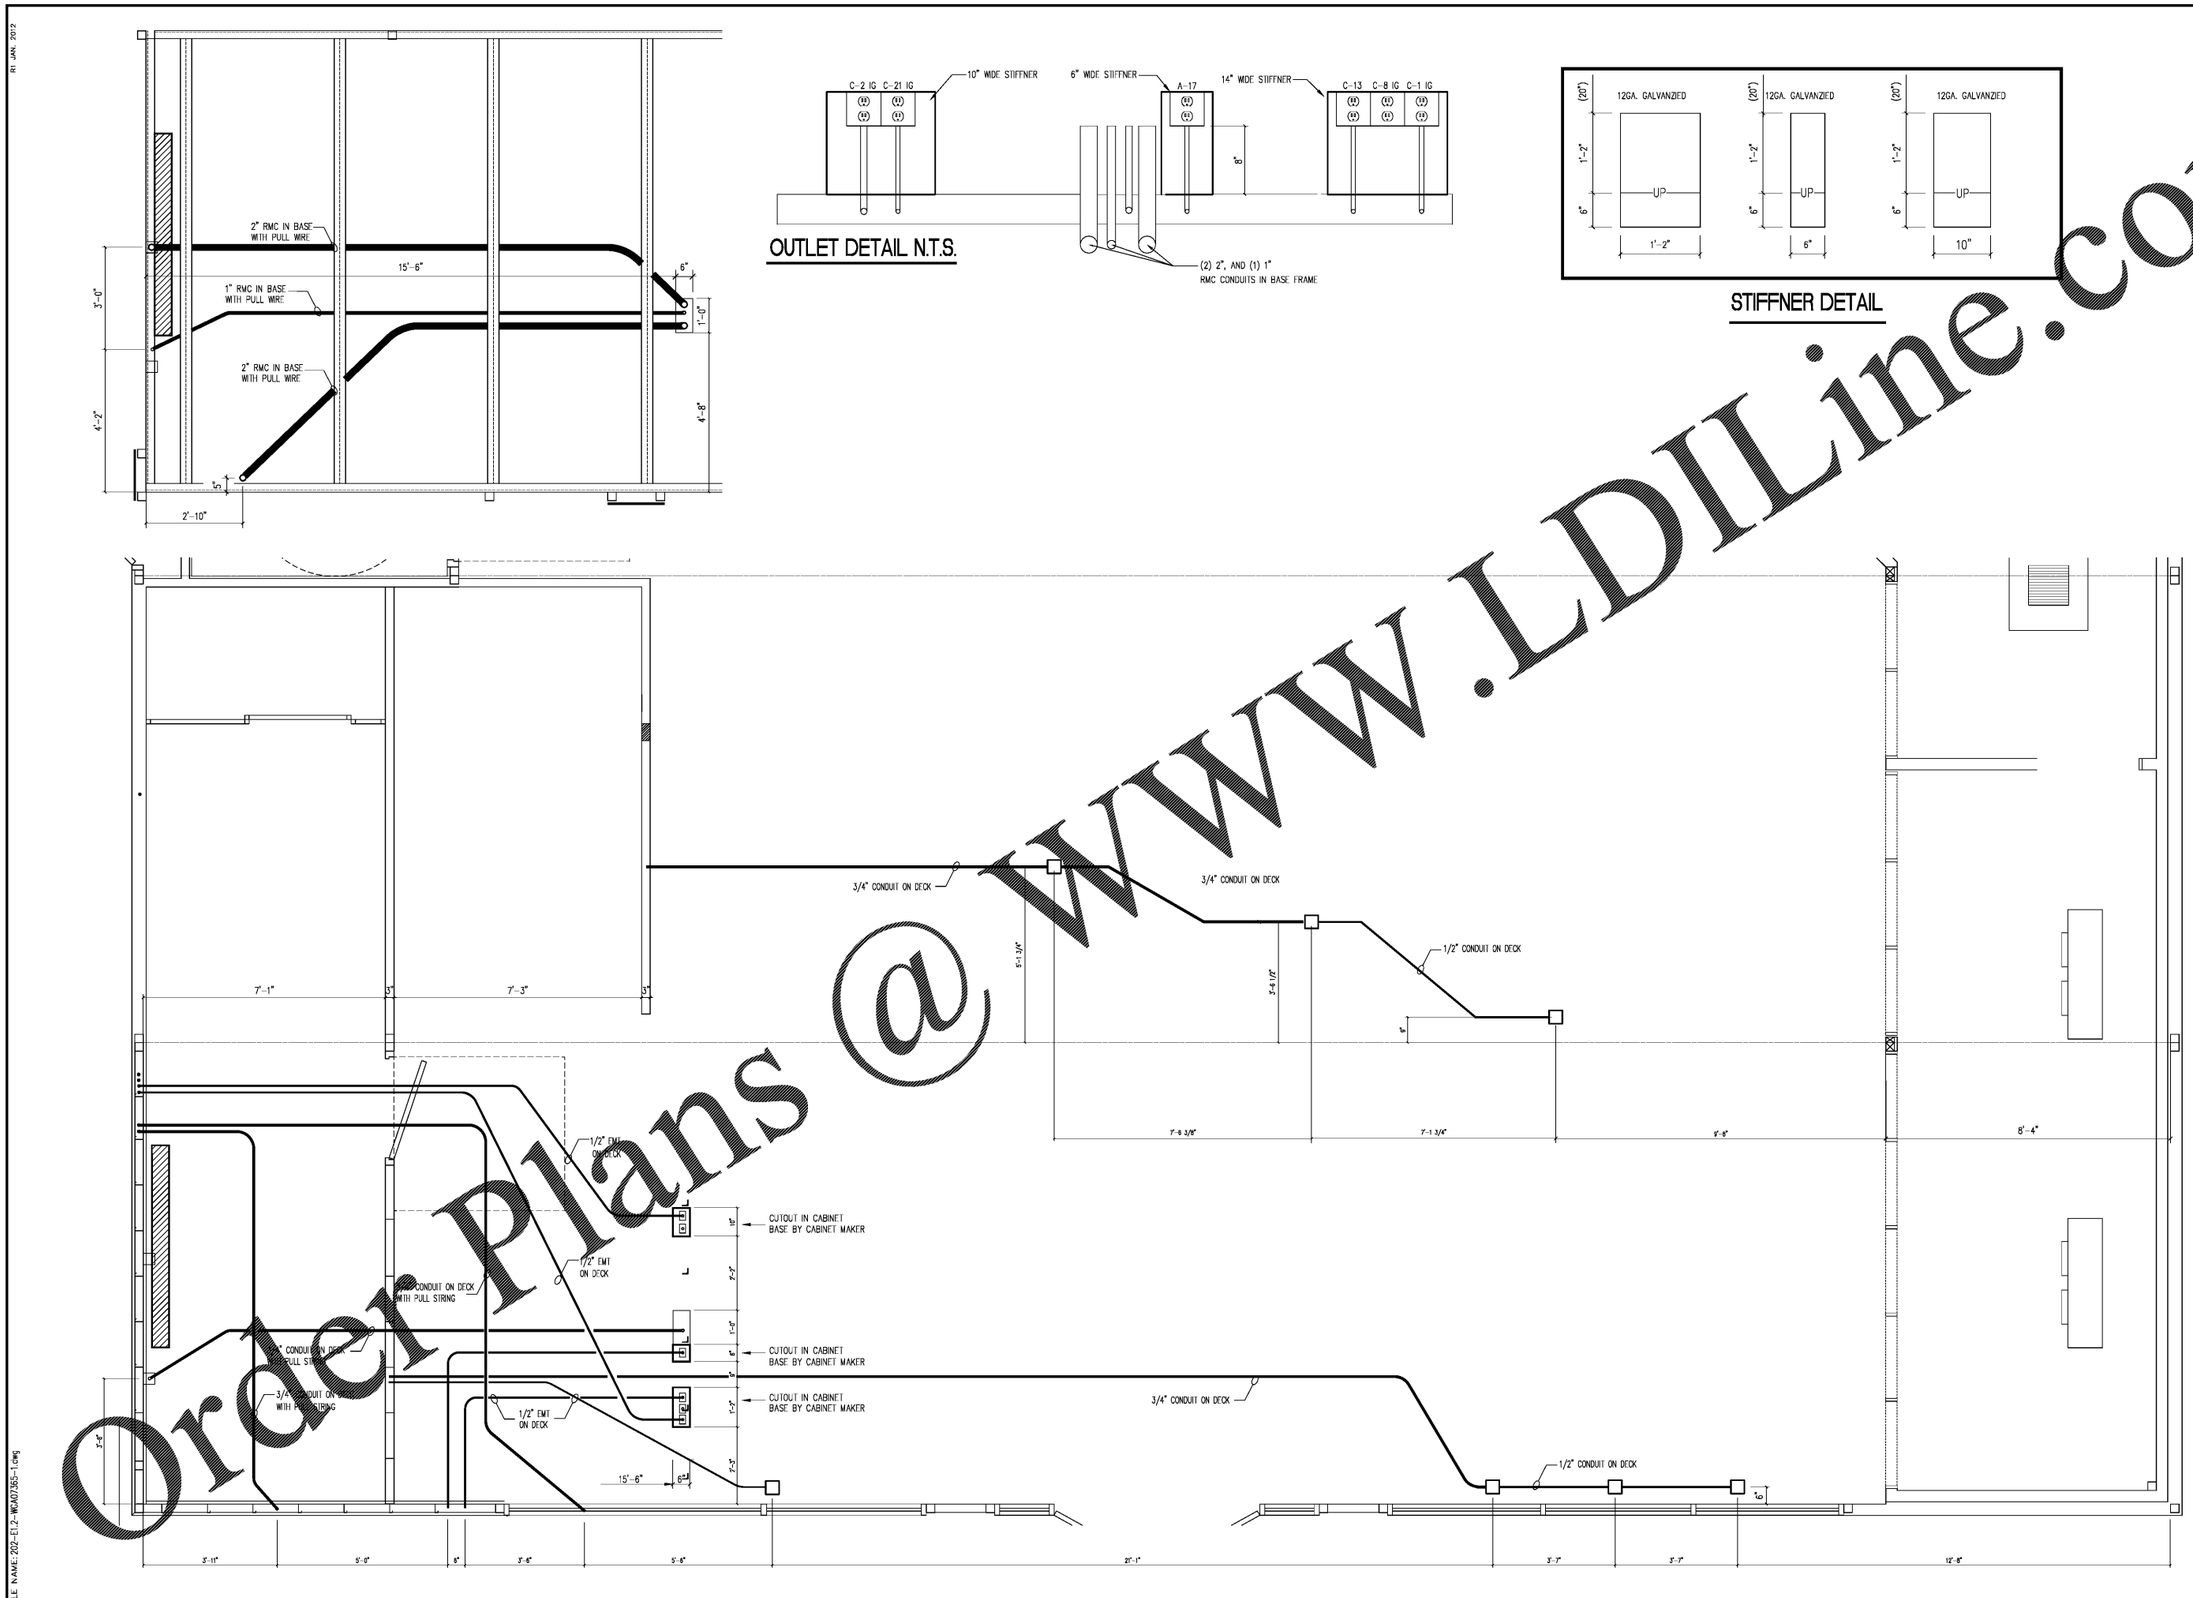

OUTLET DETAIL N.T.S.

STIFFNER DETAIL

Order Plans @ www.LDILine.com

REV.	DATE	DESCRIPTION	BY

PROJECT
HESS CORPORATION
42' x 60' AH2500 MODULAR BUILDING
FLOOR CONDUIT PLAN
W/ DUNKIN DONUTS

LOCATION

MADISON INDUSTRIES
MADISONIND.COM
CALIFORNIA 1900 East 64th Street Los Angeles, CA 90001 323.583.4061 Fax 323.582.1015
GEORGIA 1035 Iris Drive Conyers, GA 30094 770.483.4401 Fax 770.785.7967
OKLAHOMA 8500 New Sapulpa Road Tulsa, OK 74131 918.224.6990 Fax 918.224.8830

THESE DRAWINGS AND ALL INFORMATION HEREON ARE OF A CONFIDENTIAL NATURE AND REMAIN THE PROPERTY OF MADISON INDUSTRIES (M). ANY USE OR REPRODUCTION OF THESE DRAWINGS FOR ANY PURPOSE, EXCEPT BY WRITTEN PERMISSION OF MADISON INDUSTRIES IS STRICTLY PROHIBITED.

BERTIN ENGINEERING
66 GLEN AVENUE
GLEN ROCK, NJ 07452
P 201.670.6688 / F 201.670.9788
www.bertinengineering.com
CALISTO J. BERTIN, P.E.
PROFESSIONAL ENGINEER
NY. LIC. No. 60022

PROFESSIONAL ENGINEER

MODEL No. AH2500-01-13	
SCALE 1/2" = 1'-0"	
DRAWN BY WSP	DATE 4-7-14
CHECKED BY	DATE
MI ENGINEER GG	DATE
DRWG. No. E1.2	
SHEET 2	OF 10
JOB No. WGA07365-1	

FILE NAME: 202-E1.2-WGA07365-1.dwg