Order Plans @ WWW.DLine.com

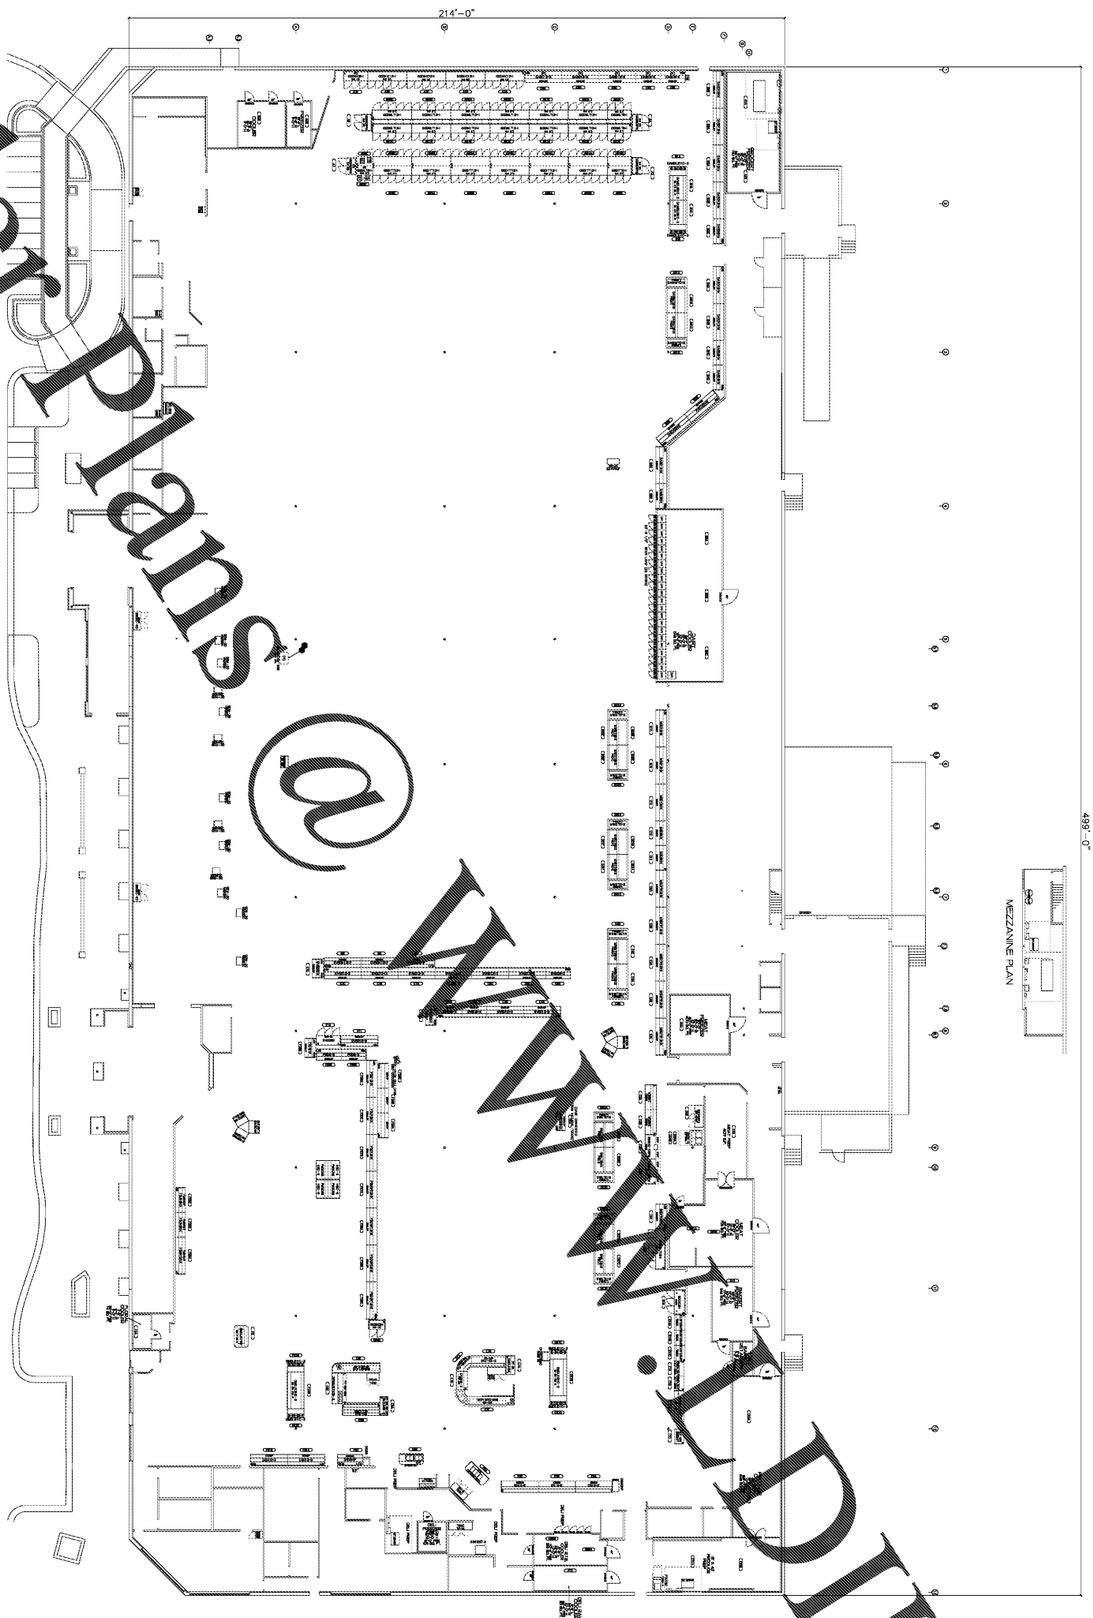

LEGEND	
SHEET LOCATOR	
CONTROL NOTE	
REFRIGERATION EQUIPMENT NOTES	
GROCER BID DATA	

MINOR CAPITAL-RESTOCK

GA-388

564 CROSSTOWN DRIVE
PEACHTREE CITY,GA

Kroger
GENERAL OFFICE
FACILITY ENGINEERING
1014 VINE ST, CINCINNATI, OHIO 45202
PH (513) 762-1487 FAX (513) 762-1202

ATLANTA
(EXIST) BOUNTIFUL
2175 PARK LAKE DRIVE
ATLANTA , GA
PHONE (770) 496-7570 FAX (770) 496-7569

GENERAL NOTES :

ALL EQUIPMENT IS TO BE CONSIDERED UNLESS NOTED OTHERWISE, THE FULL EXTENT OF EXISTING, NEW, AND/OR RELOCATED EQUIPMENT SHALL BE CONSIDERED THE COMPLETE RESPONSIBILITY OF THE KROGER ENGINEER.

NOTE: THIS DRAWING IS INTENDED ONLY TO SHOW THE REQUIREMENTS OF THE KROGER CO. THE CONTRACTOR'S WORK INCLUDING TO CONFORM TO ALL APPLICABLE LAWS, CODES, REGULATIONS, ORDINANCES AND APPROVAL OF THE INSPECTION AUTHORITIES HAVING JURISDICTION IS THE RESPONSIBILITY OF THE ARCHITECT EMPLOYED BY THE OWNER.

CONSTRUCTION DOCUMENTS
3/16"=1'-0"
ENGINEERING PROJECT NUMBER
4.5067.7
BUILDING STATS
SALES AREA 76,744 SF
BAKE STORE 2,500 SF
MEZZANINE 150,599 SF
TOTAL 229,843 SF
1000 / 2,000 LBS. DRY
111,790 SF
REFRIGERATION EQUIPMENT LAYOUT
FINAL PRINT Not Applicable
GA-388
SHEET
R1.1

ISSUE DATE	10/15/2018
ORIGINAL	
REVISIONS	WAIT COMMENTS
	10/15/2018
DRAWN	DRAWN BY
CHECKED	CHECKED BY