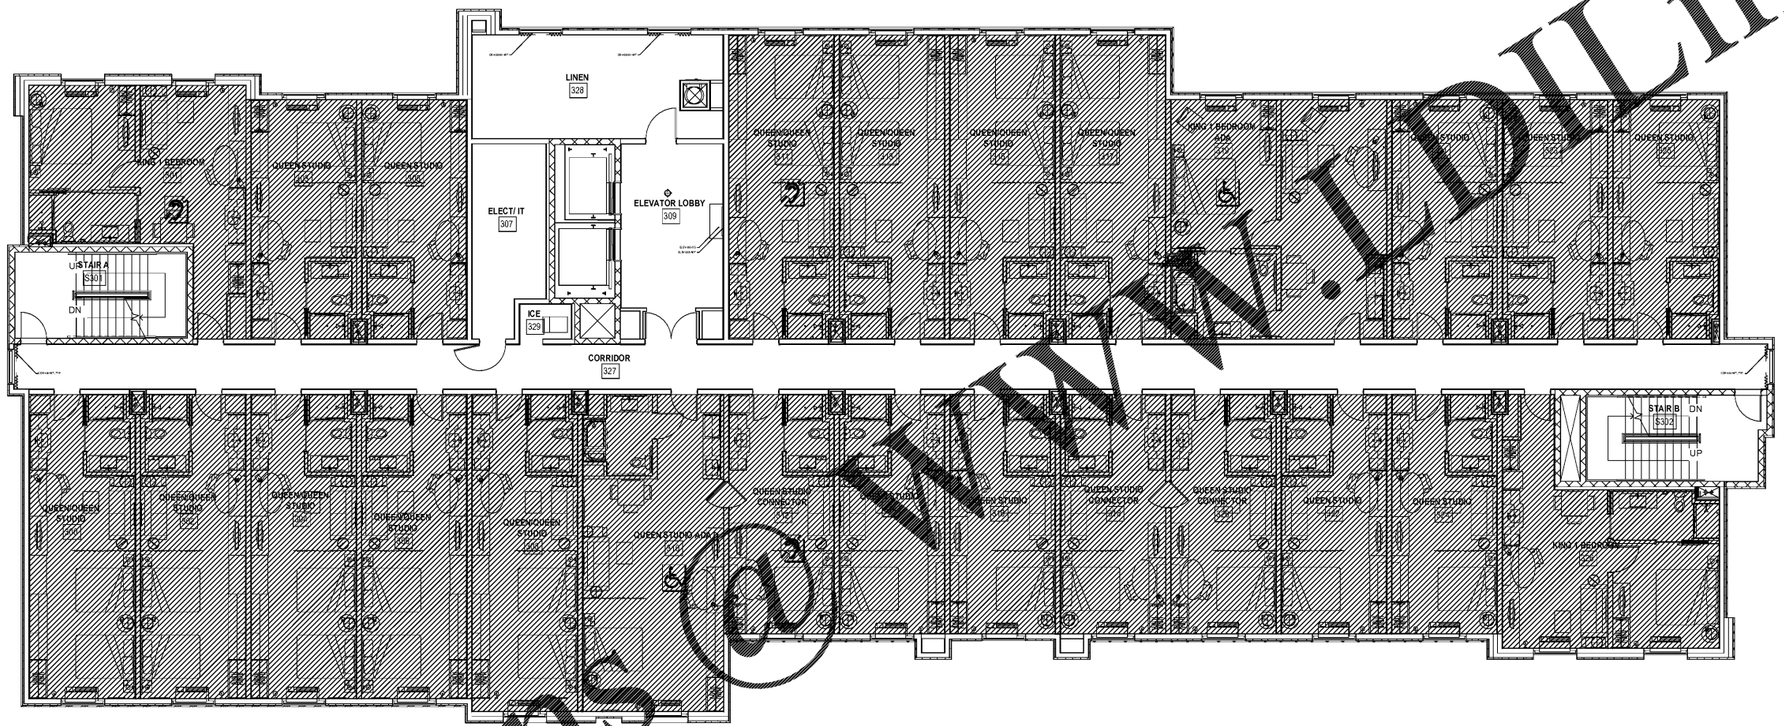

Order Plans @ WWW.LDLine.com

THIRD FLOOR - FURNITURE PLAN

1/8" = 1'-0"

TRIBECA PROTOTYPE SCHEME

1
ID3.02

AK DESIGN GROUP, LLC
HOSPITALITY INTERIORS

MEMPHIS OFFICE
7975 Stage Hills Boulevard, Suite 11
Memphis TN 38133

NASHVILLE OFFICE
5055 Maryland Way
Brentwood TN 37027

P: 901.384.9336
F: 855.850.8790

INTERIOR DESIGN DRAWINGS FOR

HOME 2

ASHEVILLE, NC

ISSUED: DATE

THIRD FLOOR - FURNITURE PLAN
FOR CONSTRUCTION

	DATE	SET

ID3.02