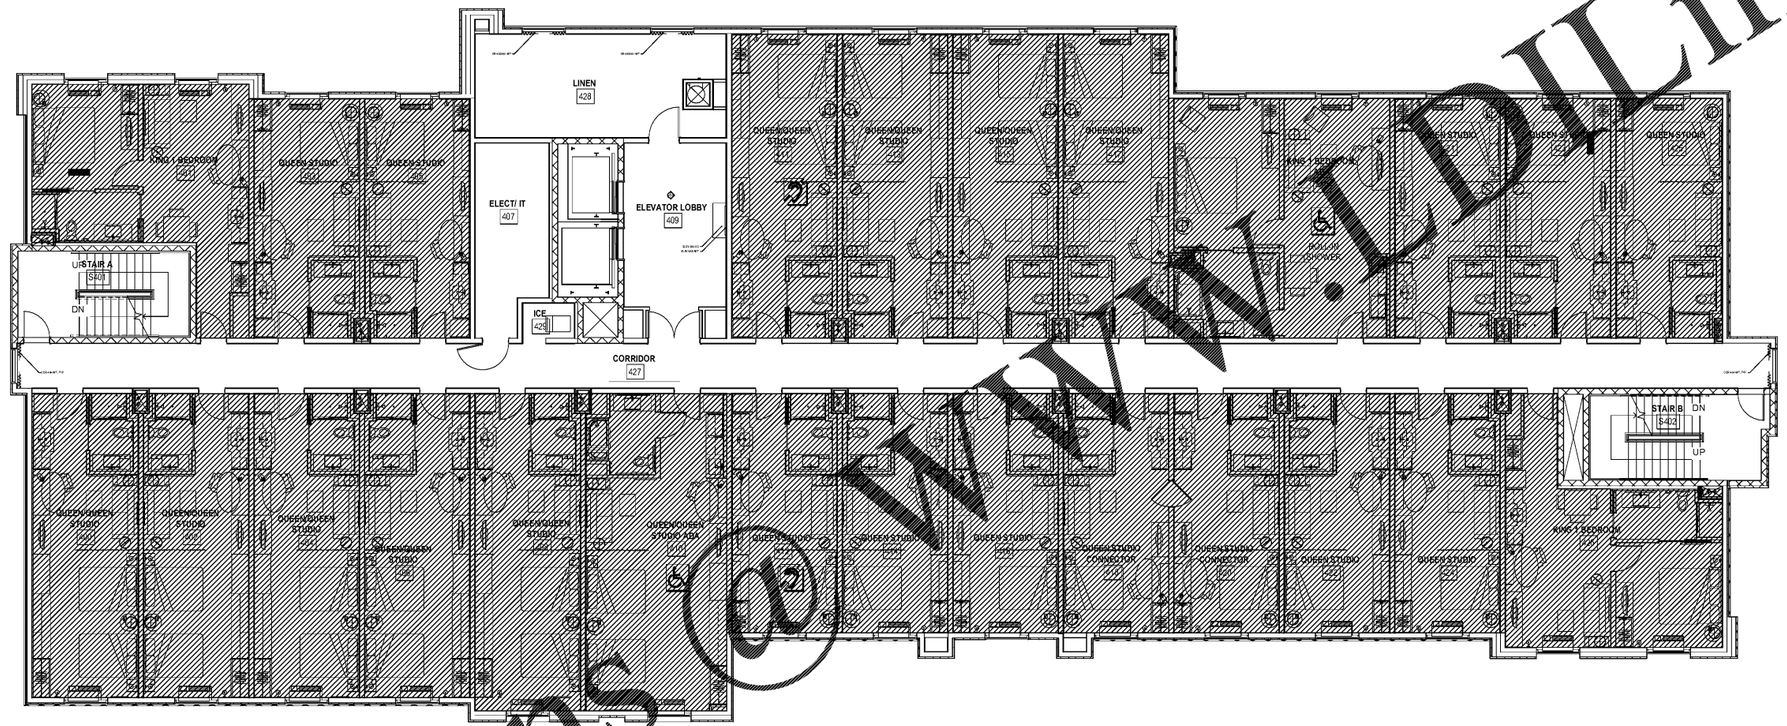

FOURTH FLOOR - FURNITURE PLAN

1/8" = 1'-0"

TRIBECA PROTOTYPE SCHEME

1
ID3.03

Order Plans @ WWW.LDILine.com

AK DESIGN GROUP, LLC
HOSPITALITY INTERIORS

MEMPHIS OFFICE
7975 Stage Hills
Boulevard, Suite 11
Memphis TN 38133

NASHVILLE OFFICE
9000 Split Log Road
Brentwood TN 37027

P: 901.384.9336
F: 855.850.8790

INTERIOR DESIGN DRAWINGS FOR
HOME 2
ASHEVILLE, NC

ISSUED: DATE

FOURTH FLOOR - FURNITURE PLAN
FOR CONSTRUCTION

#	DATE	SET

ID3.03