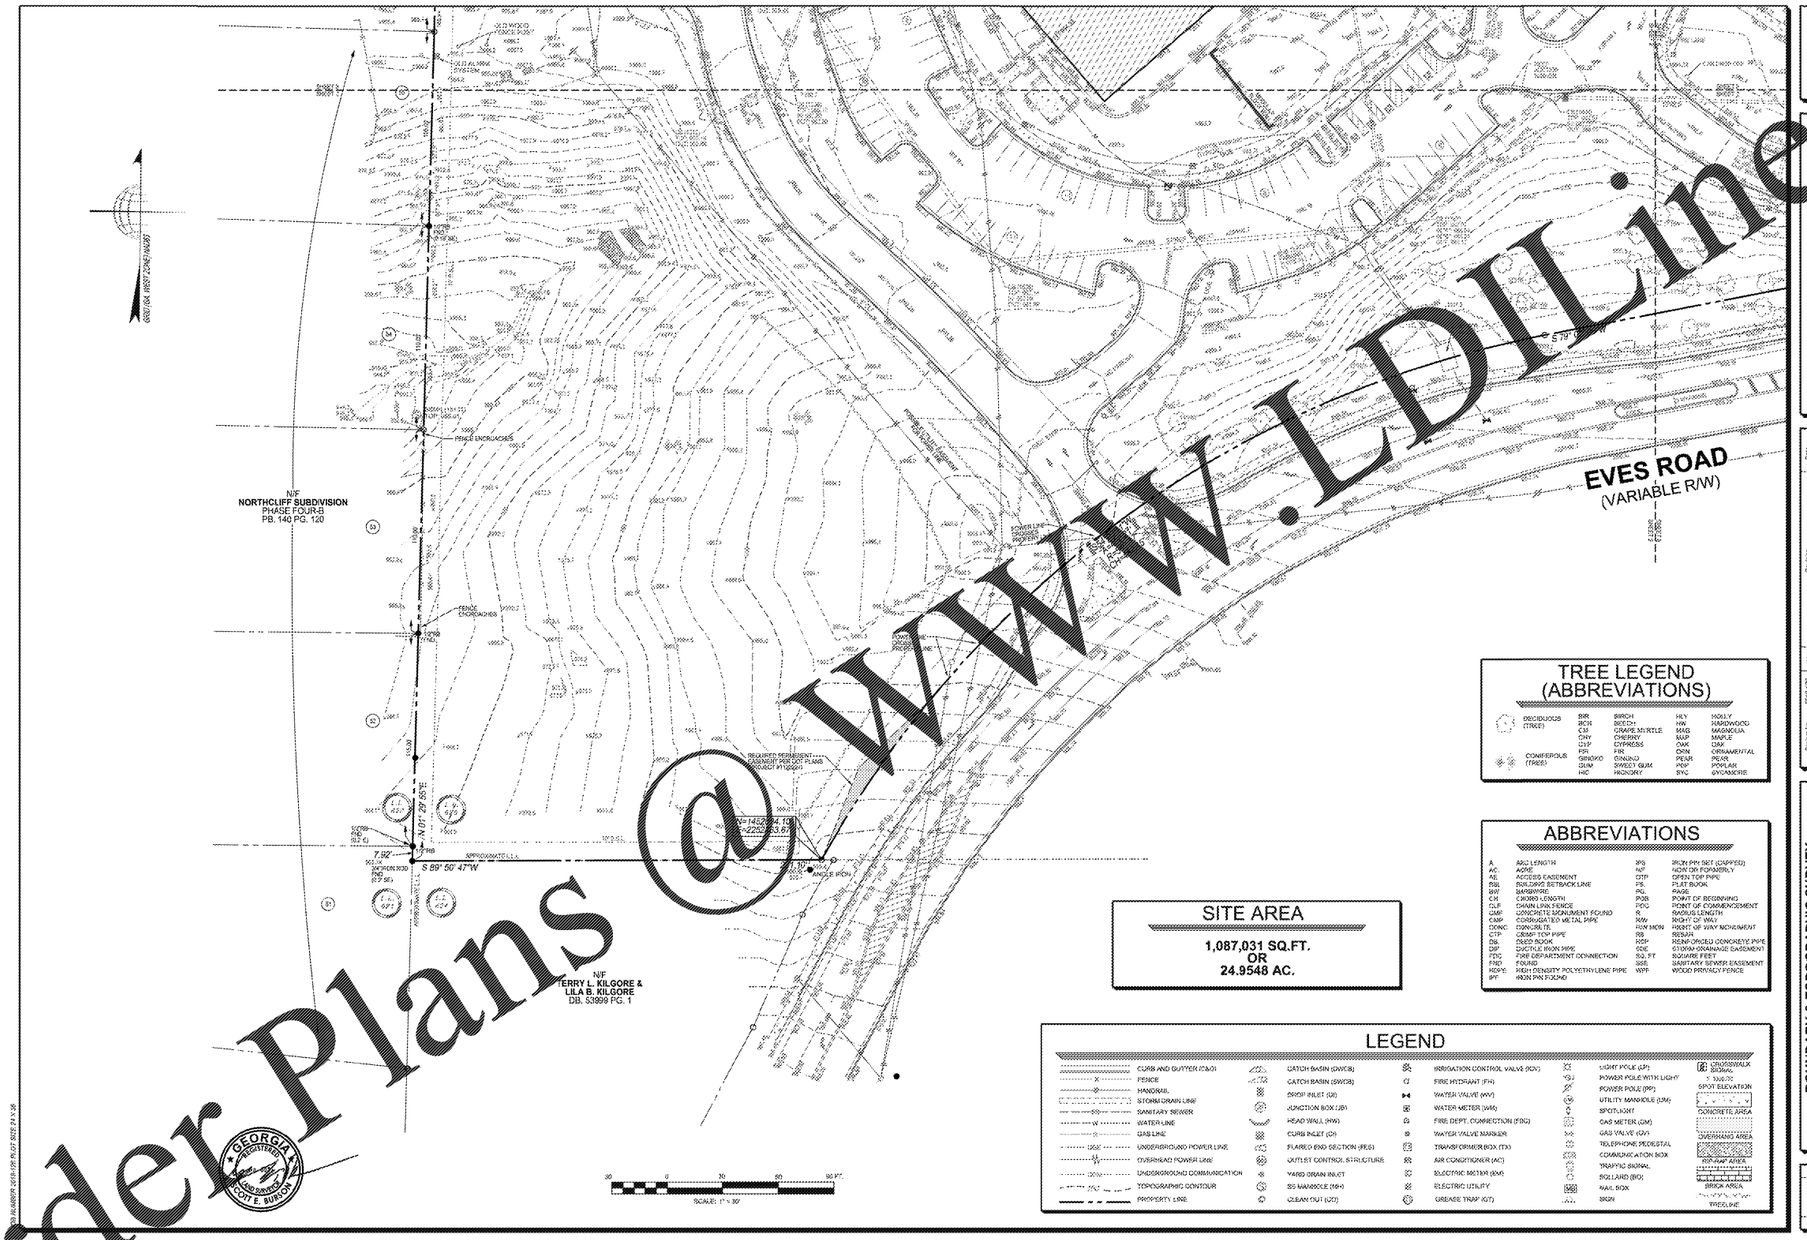

TREE LEGEND (ABBREVIATIONS)

DECIDUOUS (TREE)

BIR	BIRCH	HLY	HOLLY		
BCH	BEECH	HW	HARDWOOD		
CSI	CRAPE MYRTLE	MAG	MAGNOLIA		
CHY	CHERRY	MAP	MAPLE		
CYP	CYPRESS	OAK	OAK		
PIN	PINE	ORN	ORNAMENTAL		
SWGM	SWEETGUM	PEAR	PEAR		
GUM	SWEET GUM	POP	POPLAR		
HIC	HICKORY	SYC	SYCAMORE		

CONIFEROUS (TREE)

ABBREVIATIONS

A	ARC LENGTH	IPS	IRON PIN SET (CAPPED)
AC	ACRE	N/F	NOW OR FORMERLY
AE	ACCESS EASEMENT	OTP	OPEN TOP PIPE
BSL	BUILDING SETBACK LINE	PB	PLAT BOOK
BW	BARBWIRE	PG	PAGE
CH	CHORD LENGTH	POB	POINT OF BEGINNING
CLF	CHAIN LINK FENCE	POC	POINT OF COMMENCEMENT
CMF	CONCRETE MONUMENT FOUND	R	RADIUS LENGTH
CMP	CORRUGATED METAL PIPE	R/W	RIGHT OF WAY
CONC	CONCRETE	R/W MON	RIGHT OF WAY MONUMENT
CTP	CRIMP TOP PIPE	RB	REBAR
DB	DEED BOOK	RCP	REINFORCED CONCRETE PIPE
DIP	DUCTILE IRON PIPE	SDE	STORM DRAINAGE EASEMENT
FDC	FIRE DEPARTMENT CONNECTION	SQ. FT	SQUARE FEET
FND	FOUND	SSE	SANITARY SEWER EASEMENT
HDPE	HIGH DENSITY POLYETHYLENE PIPE	WPF	WOOD PRIVACY FENCE
IPF	IRON PIN FOUND		

SITE AREA

1,087,031 SQ.FT.
OR
24.9548 AC.

LEGEND

CURB AND GUTTER (C&G)	CATCH BASIN (SWCB)	IRRIGATION CONTROL VALVE (ICV)	LIGHT POLE (LP)
FENCE	CATCH BASIN (SWDB)	FIRE HYDRANT (FH)	POWER POLE WITH LIGHT
HANDRAIL	DROP INLET (DI)	WATER VALVE (WV)	POWER POLE (PP)
STORM DRAIN LINE	JUNCTION BOX (JB)	WATER METER (WM)	UTILITY MANHOLE (UM)
SANITARY SEWER	HEAD WALL (HW)	FIRE DEPT. CONNECTION (FDC)	SPOT ELEVATION
WATER LINE	CURB INLET (CI)	WATER VALVE MARKER	GAS METER (GM)
GAS LINE	FLARED END SECTION (FES)	TRANSFORMER BOX (TX)	GAS VALVE (GV)
UNDERGROUND POWER LINE	OUTLET CONTROL STRUCTURE	AIR CONDITIONER (AC)	TELEPHONE PEDESTAL
OVERHEAD POWER LINE	YARD DRAIN INLET	ELECTRIC METER (EM)	COMMUNICATION BOX
UNDERGROUND COMMUNICATION	SS MANHOLE (MH)	ELECTRIC UTILITY	TRAFFIC SIGNAL
TOPOGRAPHIC CONTOUR	CLEAN OUT (CO)	GREASE TRAP (GT)	BOLLARD (BO)
PROPERTY LINE			MAIL BOX
			SIGN

CROSSWALK STRIPING
CONCRETE AREA
OVERHANG AREA
RIP-RAP AREA
BRICK AREA
TREELINE

BOUNDARY & TOPOGRAPHIC SURVEY
FOR
FULTON COUNTY BOARD OF EDUCATION
(RIVER EVES ELEMENTARY SCHOOL)
LOCATED IN
LAND LOT 625, 1ST DISTRICT, 2ND SECTION
CITY OF ROSWELL, FULTON COUNTY, GEORGIA

SHEET NO.
2/6

DRAWING TM NO. 108

TerraMark Land Surveying, Inc.
1266 Dutch Valley Road
Marietta, Georgia 30067
Phone No. (770) 421-1244
Fax No. (770) 421-1255
E-mail: info@terramarkinc.com
C.O.A. # LSF001669

GEORGIA REGISTERED LAND SURVEYOR SCOTT E. BURTON

CDH
6[illegible] Road
770 423 [illegible] 30060-6985
www.cdhpartnership.com
COPYRIGHT © 2018 CDH PARTNERSHIP
All rights reserved

FULTON COUNTY SCHOOL SYSTEM

RIVER EVES ELEMENTARY SCHOOL - RENOVATIONS

6900 EVES RD
ROSWELL, GA 30076

Project No.	2018-026	Date
Survey Crew	JH	
Drawn By	MCC	6/29
Approved By	SEB	06-25-2018
	Date	06-25-2018
	Scale	1"=30'

Revision	Date

PROJECT NO:

	50% CD'S	08/07/2018
	PERMIT SET	09/20/2018
	95% CD'S	11/08/2018
	LDP RESUBMITTAL	11/19/2018
	BID SET	12/03/2018

CONTRACT DOCUMENT
ISSUED FOR CONSTRUCTION

SHEET TITLE
TOPOGRAPHIC SURVEY

SHEET NUMBER
C020

Order Plans @ WWW.LDLine.com