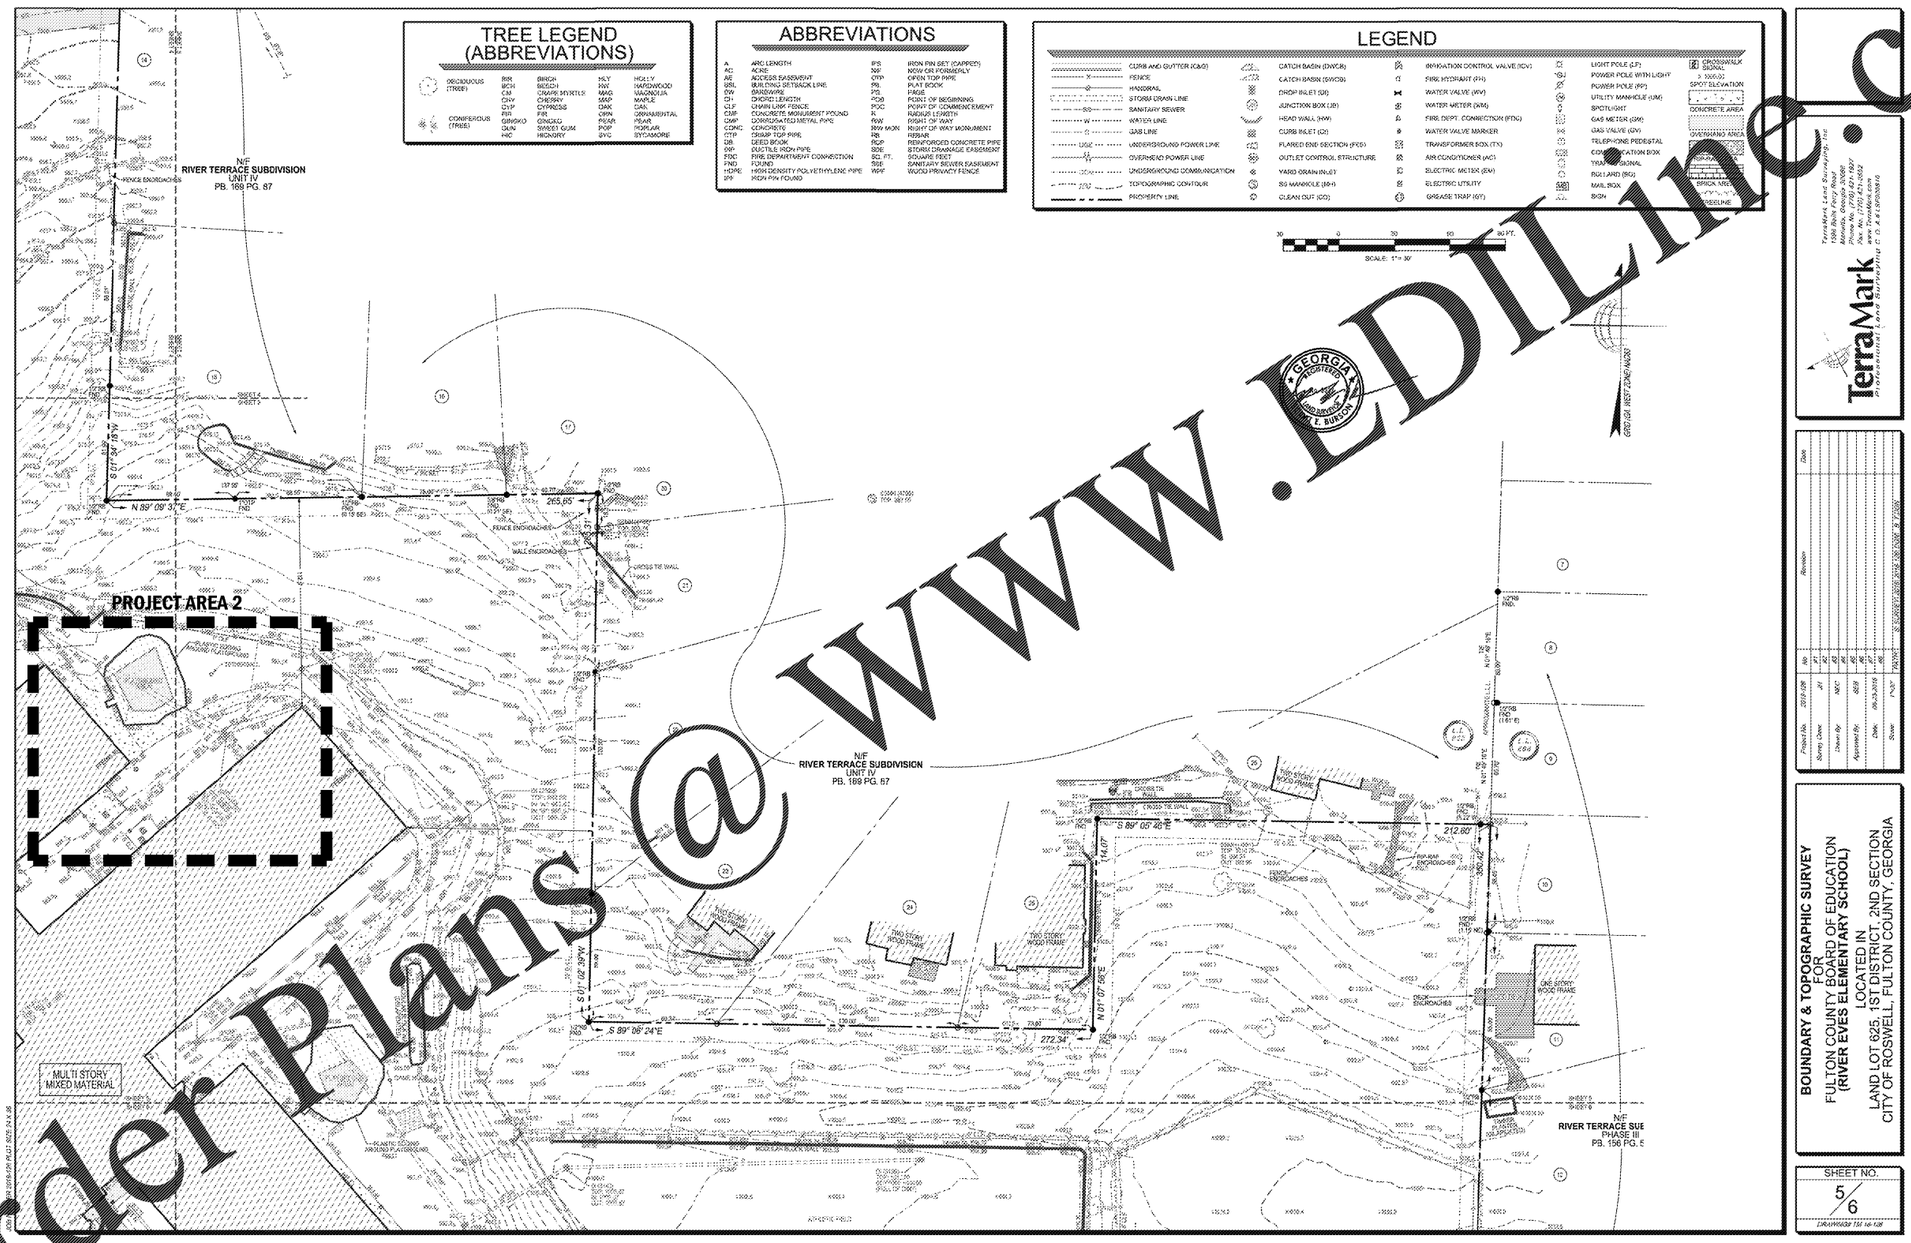

Order Plans @ WWW.EDLine.com

TerraMark
Transportation | Land Development | GIS
1580 Metz Ferry Road
Marietta, Georgia 30066
Phone No.: (770) 421-1552
Fax No.: (770) 421-1552
www.TerraMark.com
C.O.A. #LSF000809

BOUNDARY & TOPOGRAPHIC SURVEY
FOR
FULTON COUNTY BOARD OF EDUCATION
(RIVER EVES ELEMENTARY SCHOOL)
LOCATED IN
LAND LOT 625, 1ST DISTRICT, 2ND SECTION
CITY OF ROSWELL, FULTON COUNTY, GEORGIA

SHEET NO. 5/6

Revision	No.	Date

Project No. 2018-108
Survey Date: JAT
Drawn By: MCC
Approved By: ASW
Date: 09-24-2018
Scale: 1"=30'

CDH
6 [illegible] Road
[illegible] 30060-6981
770 423 [illegible]
www.cdhpartners.com

COPYRIGHT © 2018 CDH PARTNERS, INC.
All rights reserved

FULTON COUNTY SCHOOL SYSTEM

RIVER EVES ELEMENTARY SCHOOL - RENOVATIONS

6900 EVES RD
ROSWELL, GA 30076

PROJECT NO:

50% CD'S	08/07/2018
PERMIT SET	09/20/2018
95% CD'S	11/08/2018
LDP RESUBMITTAL	11/19/2018
BID SET	12/03/2018

CONTRACT DOCUMENT
ISSUED FOR CONSTRUCTION

SHEET TITLE
TOPOGRAPHIC SURVEY

SHEET NUMBER
C050