DUNKIN'

HORIZONTAL "DUNKIN" SIGN
(4) 22.6 SQ. FT.

SOMETHING FRESH
IS ALWAYS BREWING

"SFIAB" SIGN
10 SQ. FT.

MAXIMUM SIGN AREA SHALL NOT EXCEED TWO (2) SQUARE FEET OF AREA PER LINEAR FOOT OF BUILDING FACE PARALLEL TO A PUBLIC STREET OR RIGHT-OF-WAY (51 LINEAR FEET).

TOTAL ALLOWABLE BUILDING SIGNAGE: 102 SQ. FT.

TOTAL PROPOSED BUILDING SIGNAGE: 100.4 SQ. FT.

J9 BUILDING SIGNAGE

SCALE: 1/4" = 1'-0"

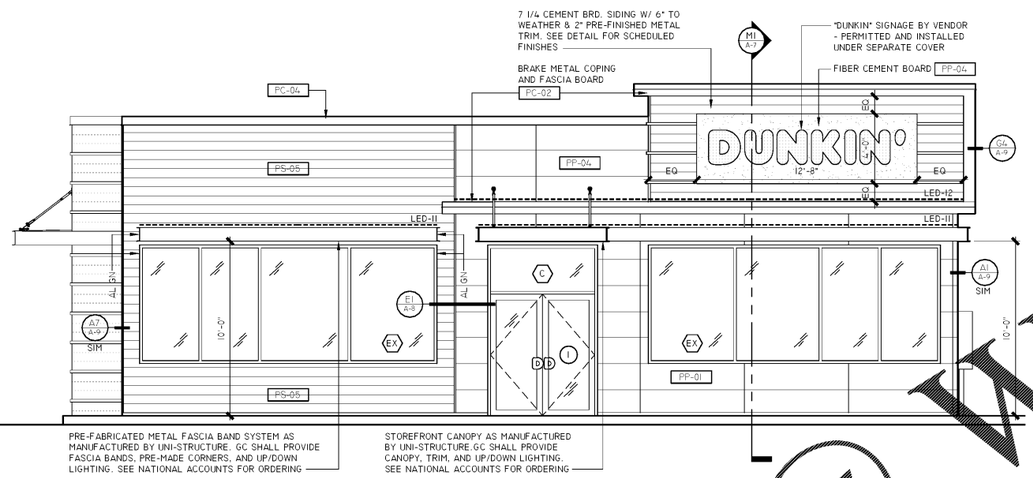

A5 FRONT ELEVATION

SCALE: 1/4" = 1'-0"

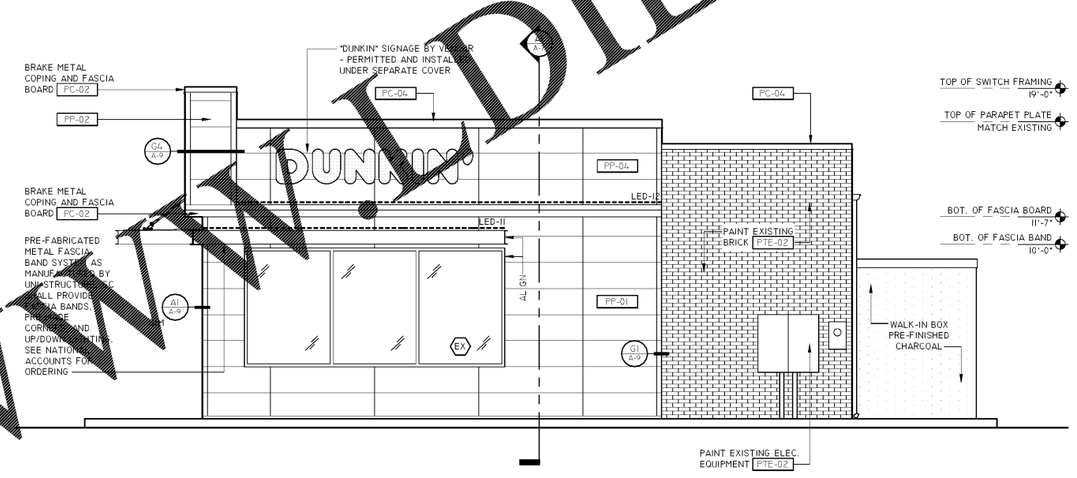

J5 SIDE ELEVATOIN

SCALE: 1/4" = 1'-0"

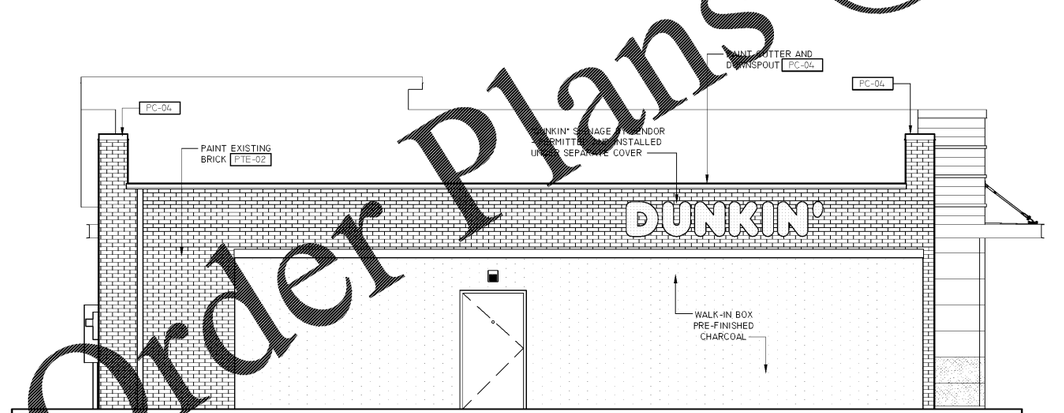

A1 BACK ELEVATION

SCALE: 1/4" = 1'-0"

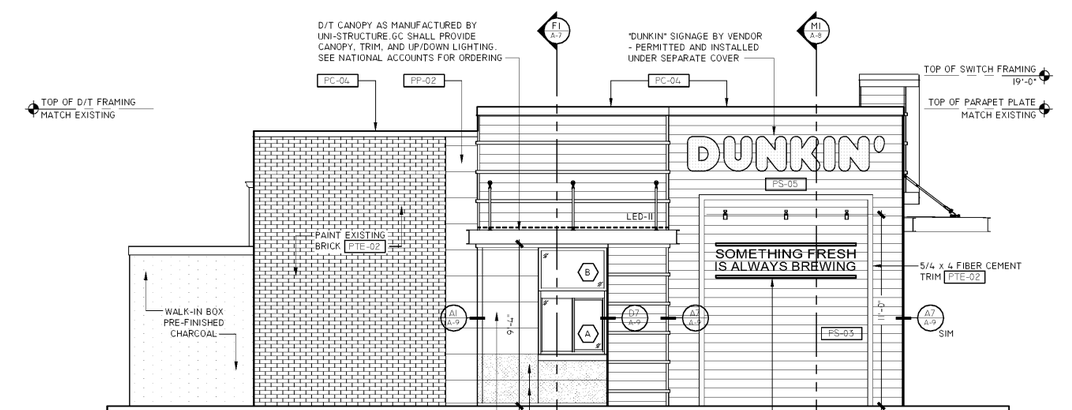

J1 SIDE ELEVATION

SCALE: 1/4" = 1'-0"

Order Plans @ WWW.DILine.com

ARCHITECT OF RECORD
JAMES D. SMITH, AIA
522 BAY LN.
CENTERVILLE, MA 02632

I CERTIFY THAT THOSE DOCUMENTS WERE PREPARED OR APPROVED BY ME, AND I AM A DULY LICENSED ARCHITECT UNDER THE LAWS OF THE STATE OF TENNESSEE, LICENSE No. 100192, EXPIRATION DATE 01.31.20

DUNKIN'

dunkin' brands.
STORE #358032
US-11W
BRISTOL, TN

REVISION		
No.	DATE	DESCRIPTION

DWG DATE:	2-1-2019
DRAWN BY:	STAFF
PROJECT No.:	17182

DWG TITLE:

EXTERIOR ELEVATIONS

SHEET No.
A-6