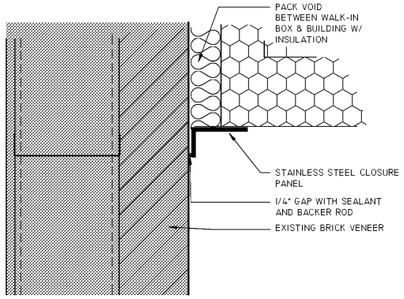

A7 WALK IN BOX EXTERIOR JAMB DETAIL

SCALE: 3" = 1'-0"

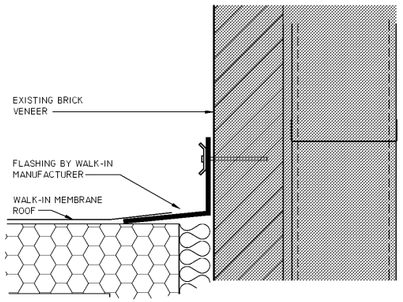

NOTE:
IT IS IMPORTANT TO HOLD THE 5" OVERLAY ON ALL SIDES OF WALK-IN TO FULLY COVER HORIZONTAL SEAM BETWEEN WALL AND CEILING.

STEP #1
PRIOR TO WALK-IN BEING INSTALLED THE G.C. WILL FASTEN ON SITE BUILDING FLASHING 5" ABOVE THE AREA WHERE THE WALK-IN WILL INSTALLED.

STEP #2
BUILDING FLASHING TO BE SEALED ON BENT OVER TOP OF MEMBRANE ROOF MATERIAL DURING WALK-IN INSTALLATION.

STEP #3
BUILDING FLASHING SECURED TO BUILDING WALL WITH TRIM BEING PROVIDED BY NORLAKE.

E7 WALK IN BOX EXTERIOR FLASHING DETAIL

SCALE: 3" = 1'-0"

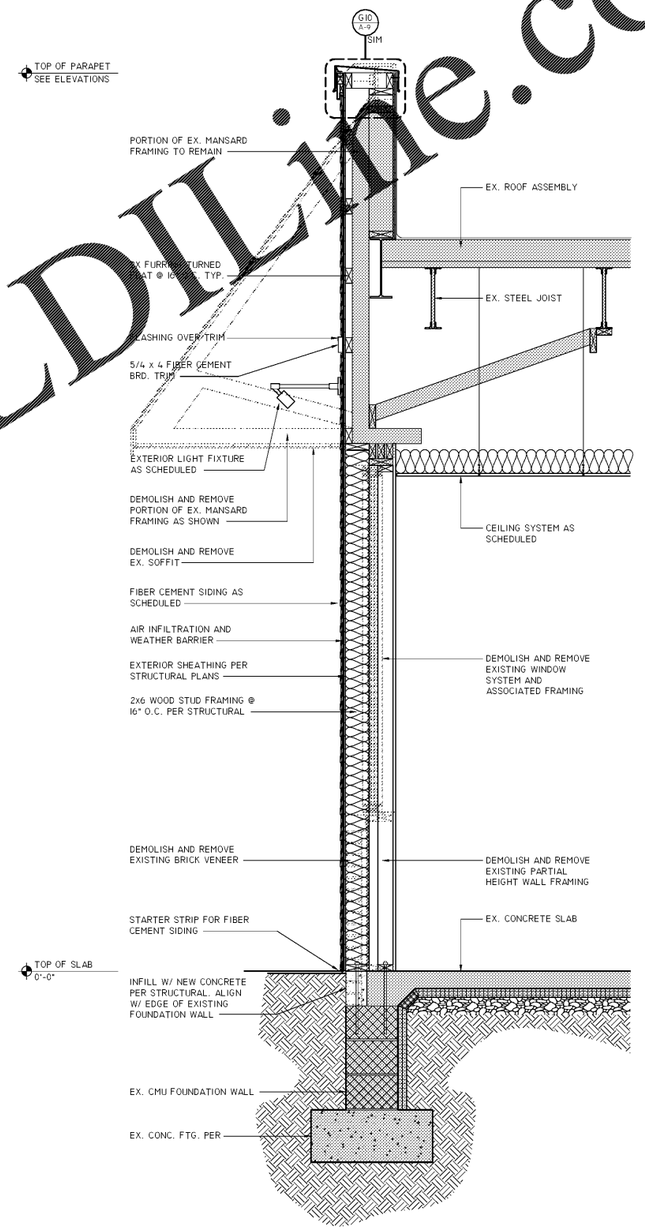

M1 WALL SECTION

SCALE: 3/4" = 1'-0"

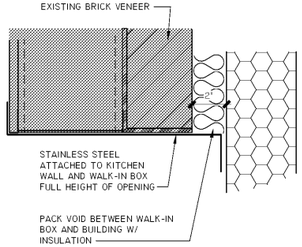

A4 WALK IN BOX INTERIOR HEAD DETAIL

SCALE: 3" = 1'-0"

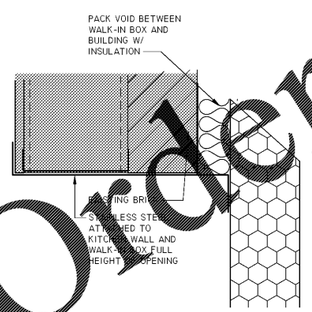

A1 WALK IN BOX INTERIOR JAMB DETAIL

SCALE: 3" = 1'-0"

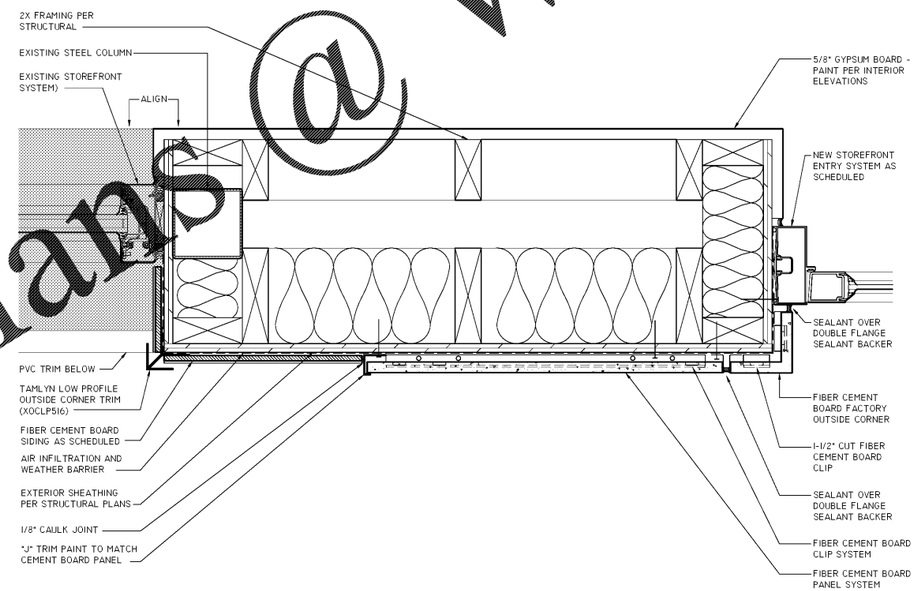

E1 NEW STOREFRONT ENTRY DETAIL

SCALE: 3" = 1'-0"

Order Plans @ WWW.LDILine.com

ARCHITECT OF RECORD
JAMES D. SMITH, AIA
522 BAY LN.
CENTERVILLE, MA 02632

I CERTIFY THAT THESE DOCUMENTS WERE PREPARED OR APPROVED BY ME, AND I AM A DULY LICENSED ARCHITECT UNDER THE LAWS OF THE STATE OF TENNESSEE, LICENSE No. 100592, EXPIRATION DATE 01.31.20

DUNKIN'

dunkin' brands.
STORE #358032
US-11W
BRISTOL, TN

REVISION

No.	DATE	DESCRIPTION

DWG DATE:	2-1-2019
DRAWN BY:	STAFF
PROJECT No.:	17182

DWG TITLE:

WALL SECTIONS AND DETAILS

SHEET No.
A-8