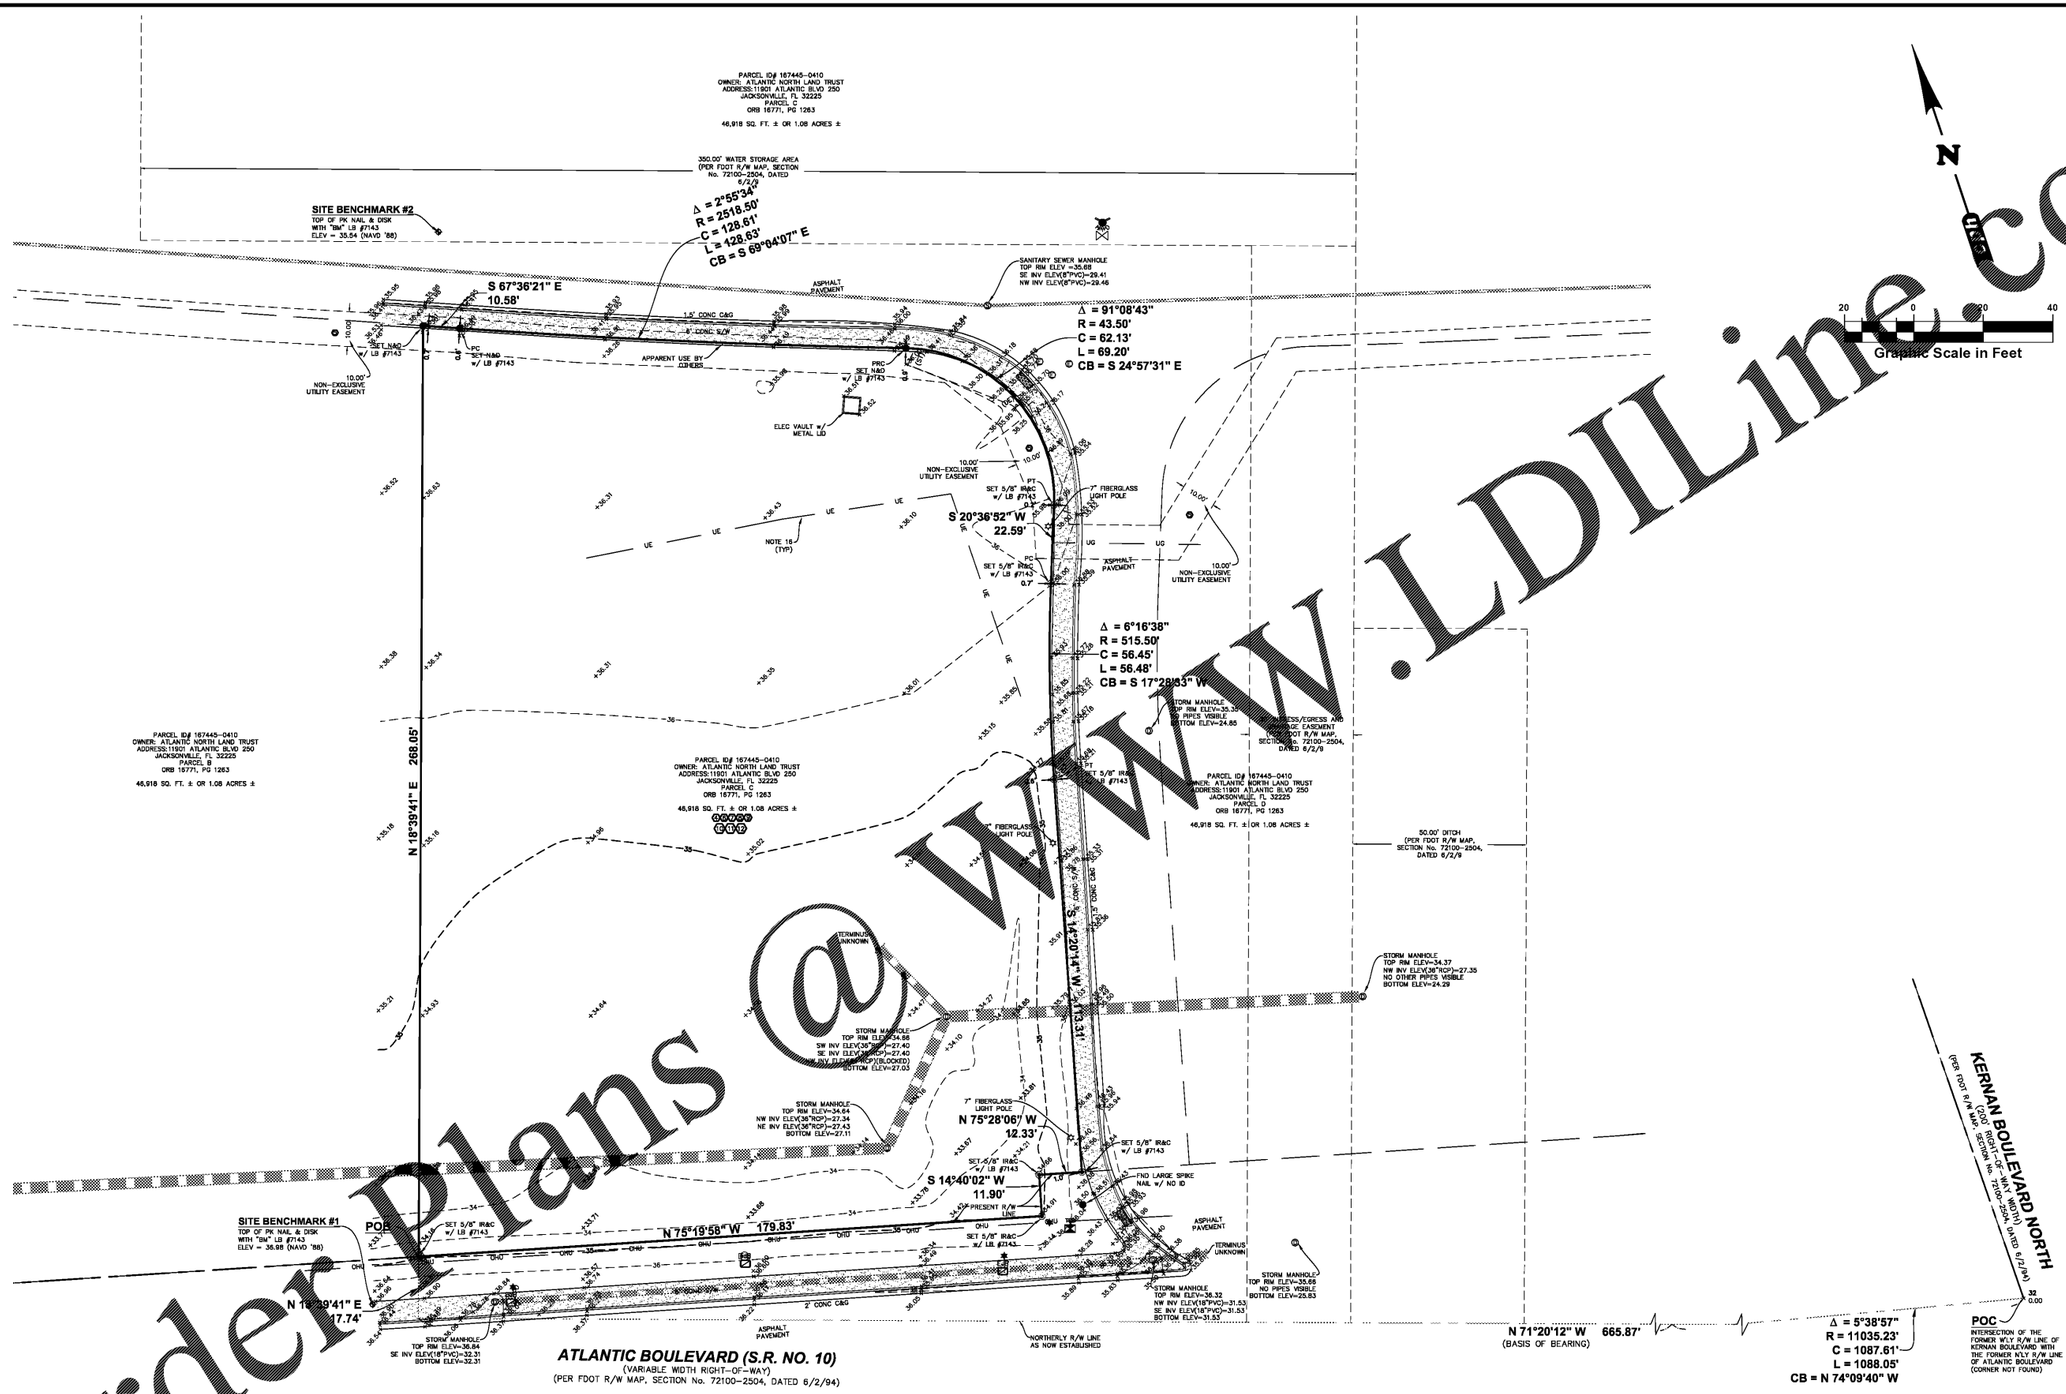

Order Plans @ WWW.LDILine.com

NOTE:
THIS SURVEY IS NOT VALID WITHOUT SHEETS 1 THROUGH 2 OF 2.

TITLE BLOCK ABBREVIATIONS
Eng. = ENGINEERING L.B. = LICENSED BISINESS
C.O.A. = CERTIFICATE OF AUTHORIZATION Arch.= ARCHITECTURAL
Landscp. = LANDSCAPE N/A = NOT APPLICABLE Lic. = LICENSED
No. = NUMBER P.O. = POST OFFICE © = COPYRIGHT

cph
www.cphcorp.com
A Full Service A & E Firm
Architects
Engineers
Landscape Architects
M / E / P
Planners
Structural
Surveyors
Traffic / Transportation
Development Coordination
Offices in:
• Florida
• Puerto Rico
• Connecticut
• Maryland
• Texas

No.	Date	Revision	By
1	08/10/18		

Field Crew:	D.S.
Drawn by:	B.B.
Checked by:	R.L.R.
Approved by:	J.W.P.
Scale:	1"=20'
Date:	08/10/18
Job No.:	P7336
File:	P7336.dwg

© 2019

Survey Prepared By:
CPH, Inc.
520 Palm Coast Parkway SW
Palm Coast, Fl. 32137
Ph: 386.445.6569
Licenses:
Eng. C.O.A. No. 3215
Survey L.B. No. 7143
Arch. Lic. No. AA2600926
Lndscp. Lic. No. LC0000298

BOUNDARY & TOPOGRAPHIC SURVEY

PANDA RESTAURANT GROUP

11901 ATLANTIC BOULEVARD
SECTION 21-TOWNSHIP 2 SOUTH-RANGE 28 EAST
DUVAL COUNTY, FLORIDA

Sheet No.
2
of 2

J:\P7336\Civil\DWG\Received_Files\Survey 8-28-18\P7336.dwg, 1/28/2019 2:26:48 PM, Schneider, David, CPH SURVEY FULLSIZE.ctb