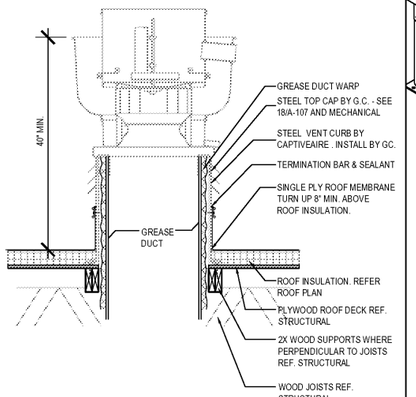

ROOF EXHAUST FAN | 5
Scale= 1/4" = 1'-0" | A-108

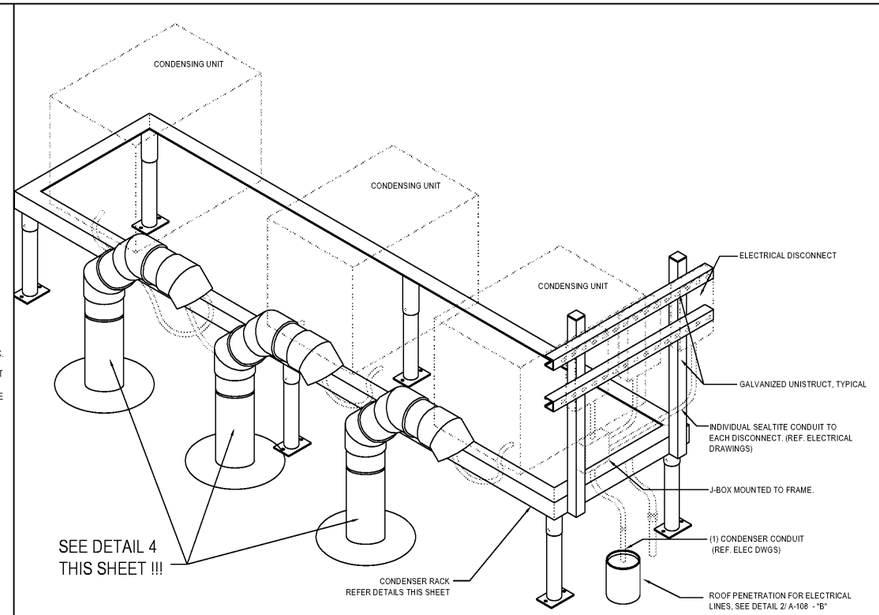

CONDENSER RACK ISOMETRIC | 3
Scale= 3/4" = 1'-0" | A-108

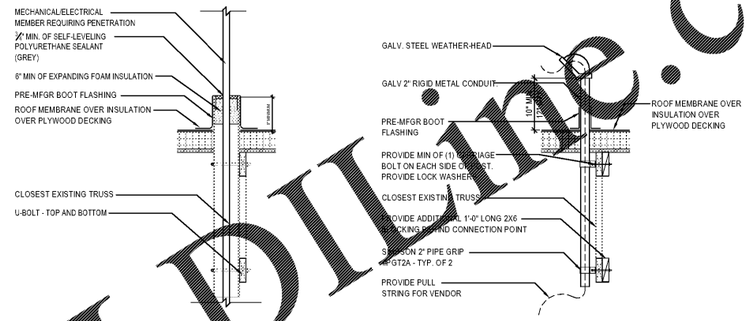

CONDITION "B" - AT CONDENSER ELECTRICAL LINES
(COORDINATE WITH PANDA P.M. IF THIS DETAIL OR THEIR DURALAST PRE-FAB BOOT)

CONDITION "A" - ABOVE MANAGERS STATION

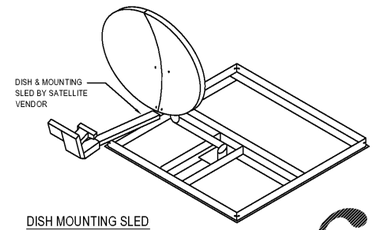

DISH MOUNTING SLED

ROOF PENETRATION DETAIL AT REF. / ELEC. LINES AND SATELLITE DISH | 2
Scale= 3/4" = 1'-0" | A-108

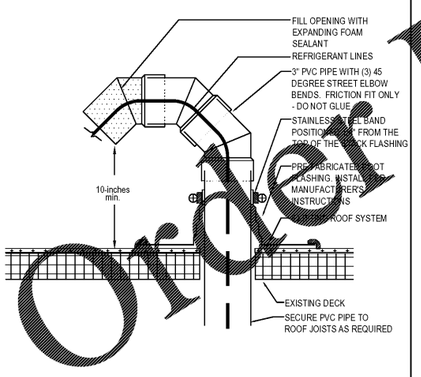

PVC ROOF PENETRATION | 4
Scale= 1/2" = 1'-0" | A-108

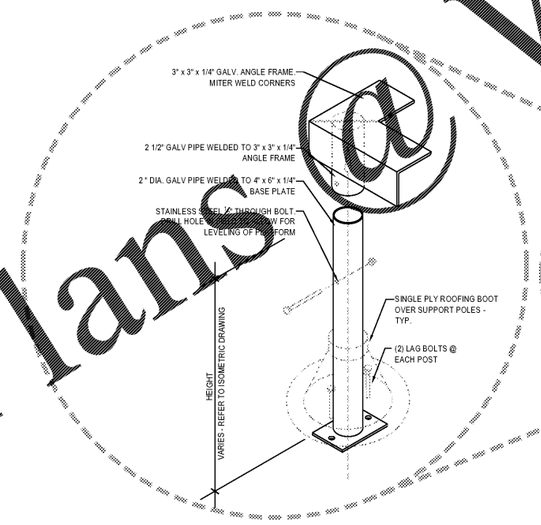

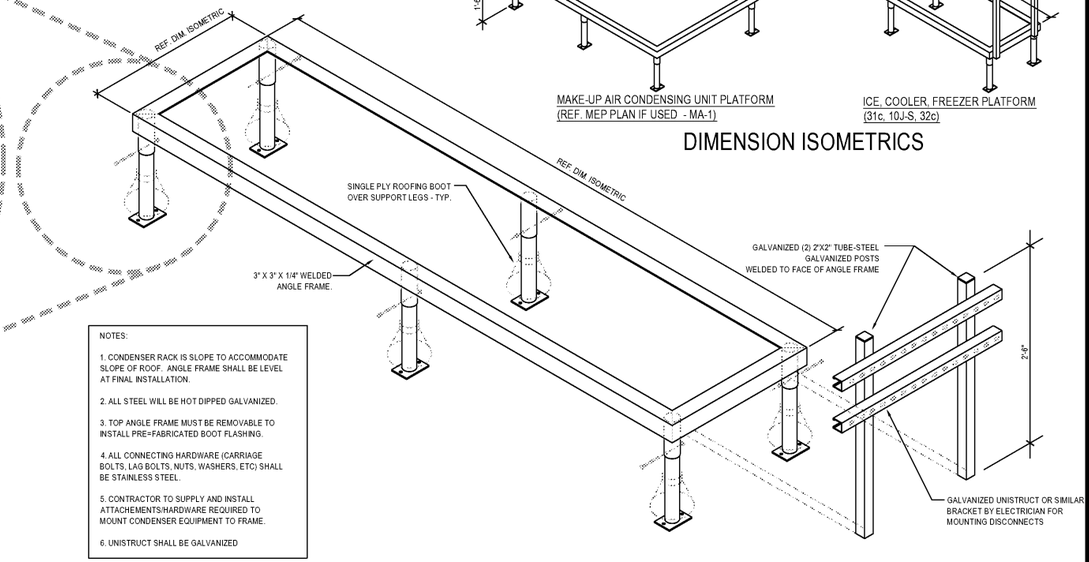

NOTES:

1. CONDENSER RACK IS SLOPE TO ACCOMMODATE SLOPE OF ROOF. ANGLE FRAME SHALL BE LEVEL AT FINAL INSTALLATION.
2. ALL STEEL WILL BE HOT DIPPED GALVANIZED.
3. TOP ANGLE FRAME MUST BE REMOVABLE TO INSTALL PRE=FABRICATED BOOT FLASHING.
4. ALL CONNECTING HARDWARE (CARRIAGE BOLTS, LAG BOLTS, NUTS, WASHERS, ETC) SHALL BE STAINLESS STEEL.
5. CONTRACTOR TO SUPPLY AND INSTALL ATTACHEMENTS/HARDWARE REQUIRED TO MOUNT CONDENSER EQUIPMENT TO FRAME.
6. UNISTRUCT SHALL BE GALVANIZED

FREEZER / COOLER / ICE MAKER CONDENSER RACK DETAILS | 1
Scale= 3/4" = 1'-0" | A-108

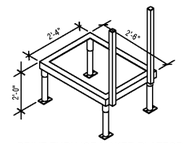

DRIVE THRU ICE MAKER PLATFORM

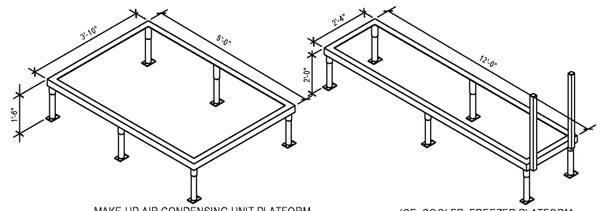

MAKE-UP AIR CONDENSING UNIT PLATFORM (REF. MEP PLAN IF USED - MA-1)

ICE, COOLER, FREEZER PLATFORM (31c, 10J-S, 32c)

DIMENSION ISOMETRICS

Order Plans @ www.Dline.com

PANDA EXPRESS, INC.
1683 Walnut Grove Ave.
Rosemead, California
91770
Telephone: 626.799.9898
Facsimile: 626.372.8288

All ideas, designs, arrangement and plans indicated or represented by this drawing are the property of Panda Express Inc. and were created for use on this specific project. None of these ideas, designs, arrangements or plans may be used by or disclosed to any person, firm, or corporation without the written permission of Panda Express Inc.

REVISIONS:

ISSUE DATE:

1st	ISSUE FOR BUILDING PERMIT	08-16-18
2nd	ISSUE FOR BID	11-29-18

DRAWN BY: RR

PANDA PROJECT #: S8-19-D6558
ARCH PROJECT #: 1804

RANDY REYNOLDS ARCHITECT
315 WALTER ROBERTS ST * FRANKLIN, TN 37064
PHONE (615) 496-8750 * FAX (866) 524-1225
REGISTERED FLORIDA ARCHITECT # AR0015528

PANDA EXPRESS
US 98 and PORTSIDE DRIVE
3868 GULF BREEZE PARKWAY
GULF BREEZE, FL

2200 TRUE - R1 - DAB 12

A-108

CONDENSER RACK DETAIL