GENERAL NOTES

1. ALL DIMENSIONS ARE TO FACE OF GWB OR FACE OF CMU WALL.
2. MINIMUM CORRIDOR WIDTH TO 3'-8".
3. SEE SHEET A-501 FOR ADDITIONAL CABINETRY FRAMING / BLOCKING INFO.

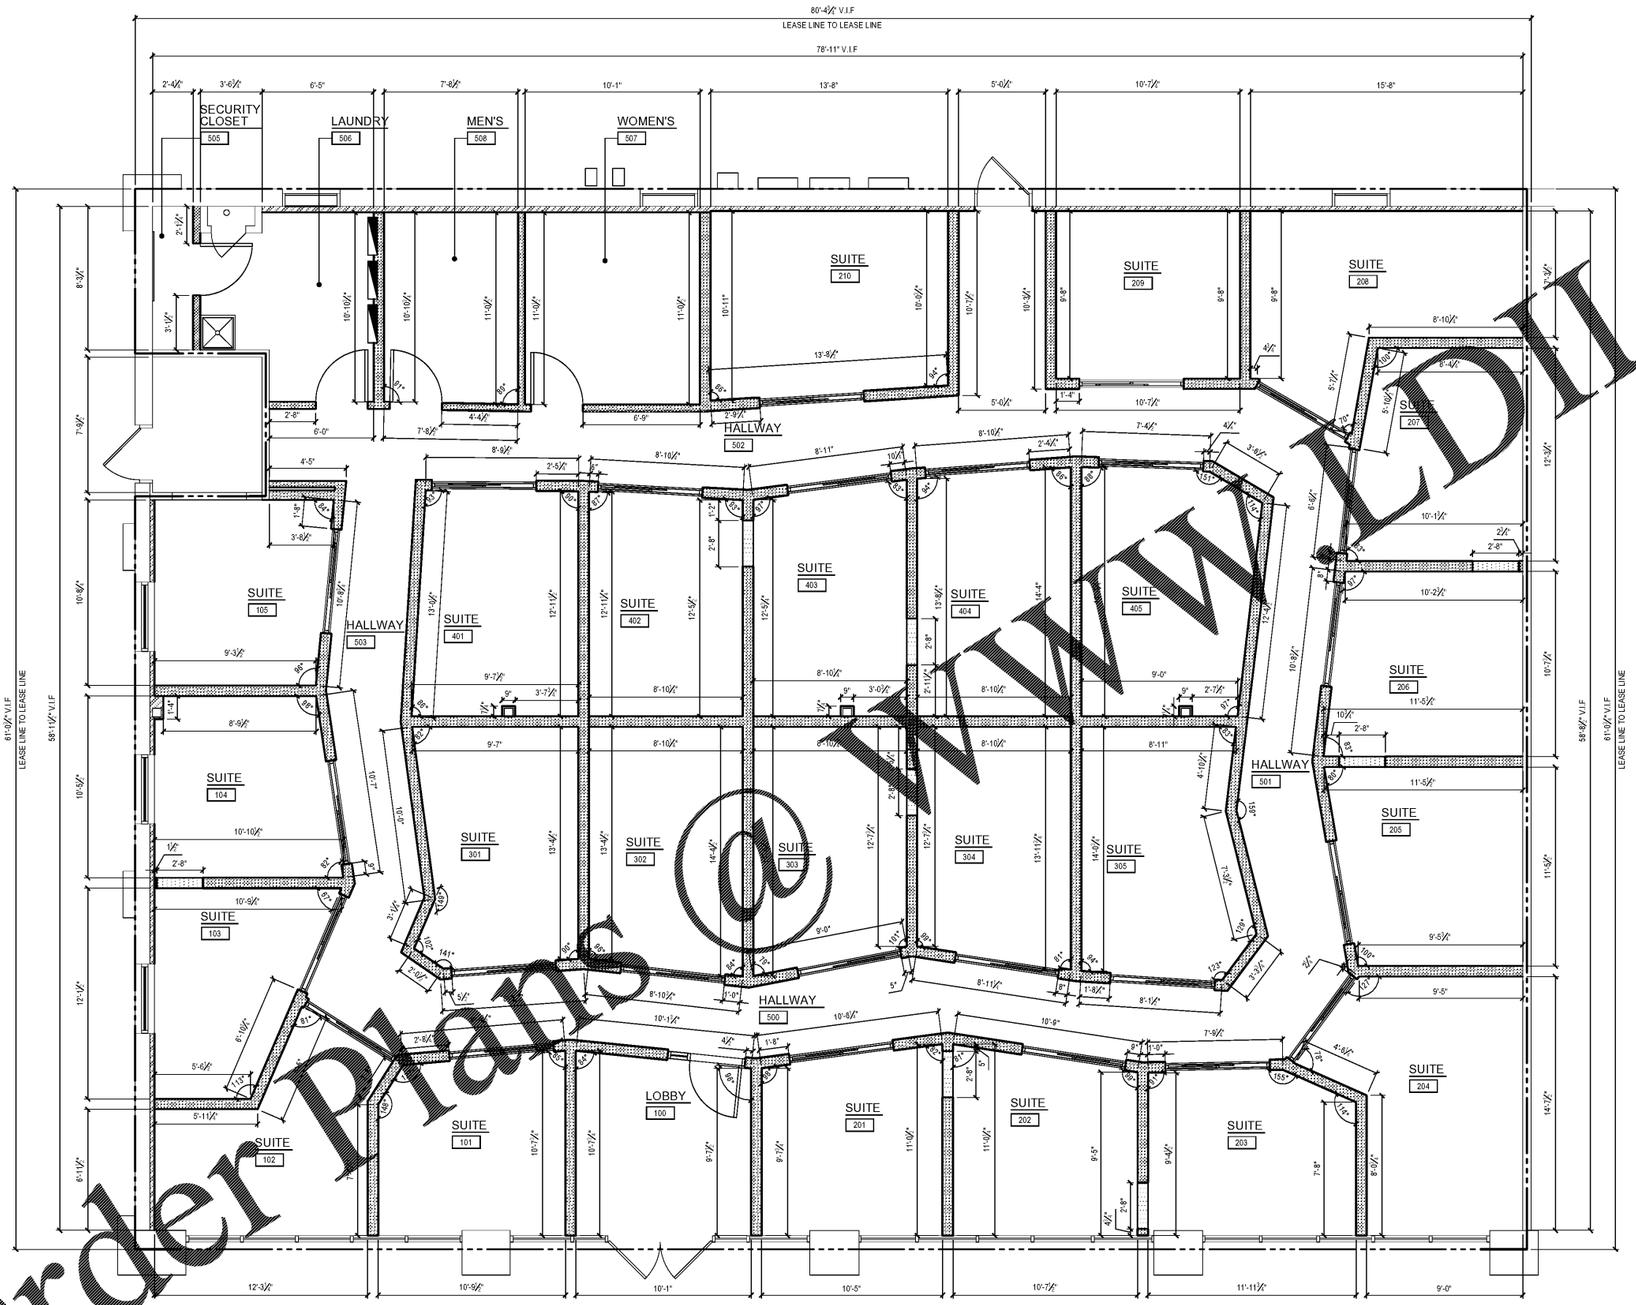

NORTH

A-111 Dimension Plan

SCALE: 1/4" = 1'-0"

Order Plans @ WWW.DLine.com

FRCH DESIGN WORLDWIDE
312 Elm Street Suite 600
Cincinnati, OH 45202
513 241 0000
www.frch.com

MY SALON Suite

ISSUE INFORMATION

REVISIONS

FRCH Nelco Architecture, Inc.

PROJECT INFORMATION

Marketplace Center MSS #5158

1948 Old Fort Pkwy
Murfreesboro, TN 37129

PROJECT #:
035986.000

SHEET INFORMATION

Dimension Plan

DRAWN BY: KRP
REVIEWED BY: SA / RR
SCALE: As Noted
AUTHORIZED FOR: Bid/Permit/LL

A-111

This drawing, printed or otherwise, is the copyrighted property of Nelco Architecture, Inc. The drawing may not be used, reproduced or copied without the permission of Nelco Architecture, Inc.

USER: KPO PLOTTED: 7/5/2019 - 5:35 PM P:\035000\035986.000\Drawings\Construction Documents\05 SS Murfreesboro TN CD\A-111 Dim Plan Plan.dwg LAYOUT: A-111