OCCUPANT LOAD

BY SQUARE FOOTAGE TABLE 1004.1.1

MARK	SPACE	S.F.	OCCUPANCY
UNHATCHED	CIRCULATION / EXIT / TOILETS (NOT OCCUPIABLE)	-	0
	MERCANTILE - 1 PER 60 S.F.	1,994 S.F.	34
	OFFICE - 1 PER 100 S.F.	121 S.F.	
	STORAGE AREA - 1 PER 300 S.F.	3,410 S.F.	12
		TOTAL = 48	

NFPA 101 NOTES

36.1.2.2.1 MERCANTILE OCCUPANCIES SHALL BE SUBCLASSIFIED AS FOLLOWS:

CLASS A, ALL MERCANTILE OCCUPANCIES HAVING AN AGGREGATE GROSS AREA OF MORE THAN 30,000 SQ. FT. OR OCCUPYING MORE THAN THREE STORIES FOR SALES PURPOSES

CLASS B, ALL MERCANTILE OCCUPANCIES OF MORE THAN 3000 SQ. FT. BUT NOT MORE THAN 30,000 SQ. FT. AGGREGATE GROSS AREA AND OCCUPYING NOT MORE THAN THREE STORIES FOR SALES PURPOSES. ALL MERCANTILE OCCUPANCIES OF NOT MORE THAN 3000 SQ. FT. GROSS AREA AND OCCUPYING TWO OR THREE STORIES FOR SALES PURPOSES

CLASS C, ALL MERCANTILE OCCUPANCIES OF NOT MORE THAN 3000 SQ. FT. GROSS AREA AND USED FOR SALES PURPOSES OCCUPYING ONE STORY ONLY

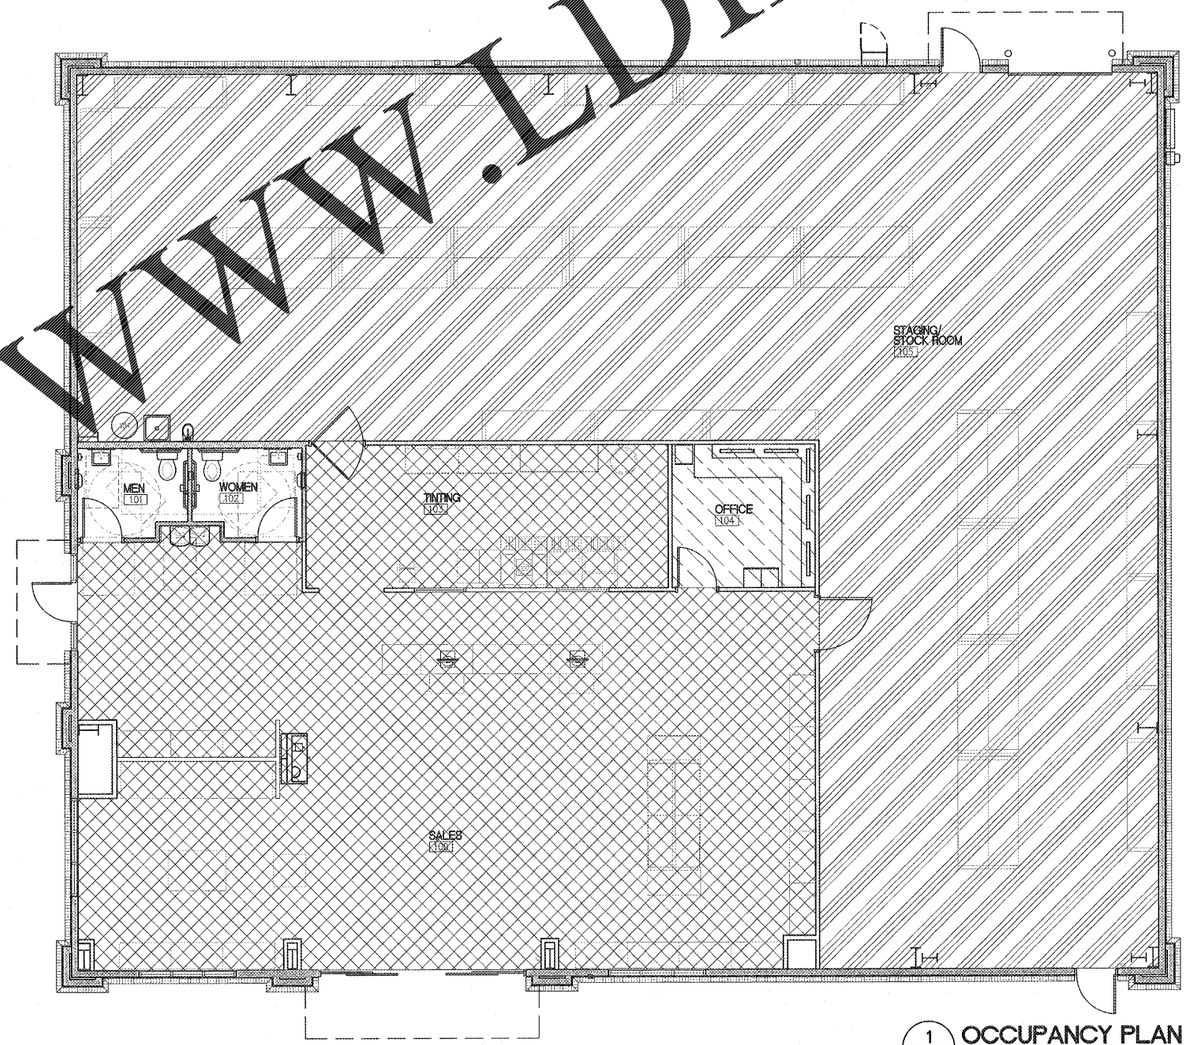

1 G102 OCCUPANCY PLAN
SCALE: 3/16" = 1'-0"

Order Plans @ WWW.LDILine.com

LMHT Project No. 19100

LMHT Associates
3205 Carrington Mill Blvd.
Morrisville, NC 27560
phone: 919.654.0199 fax: 919.654.0399

PROJECT: SHERWIN WILLIAMS
1980 GADSDEN HIGHWAY
TRUSSVILLE, AL 35235

DRAWING: OCCUPANCY PLAN

Revisions

REVISION DATE

PROJECT DATE 1/17/2019
Drawn By MTP
Checked By TD
Sheet No. G102