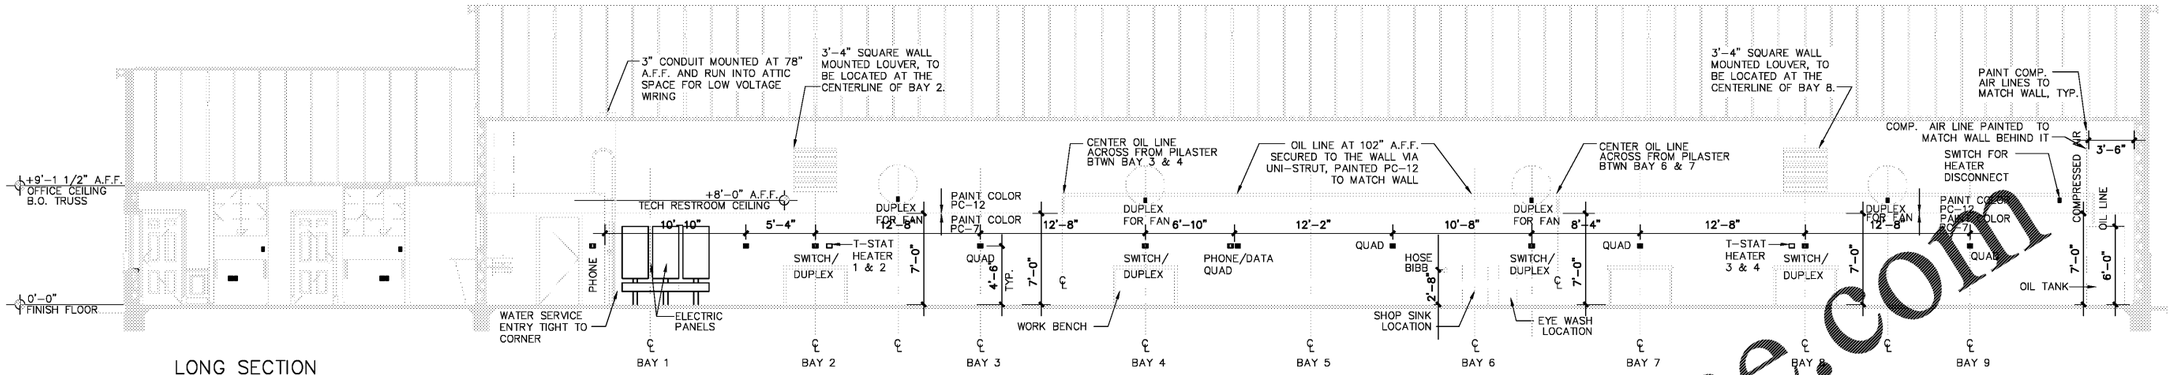

3 LONG SECTION LOOKING TO BACK
SCALE: 3/16" = 1'- 0"

NOTE:
OIL LINE TO BE 5/8" O.D., 0.049 WALL SEAMLESS HYDRAULIC TUBE, CODE J524

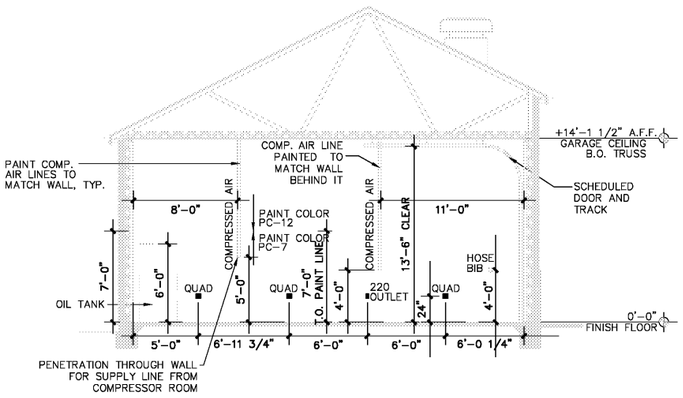

2 CROSS SECTION LOOKING TO COMPRESSOR ROOM
SCALE: 3/16" = 1'- 0"

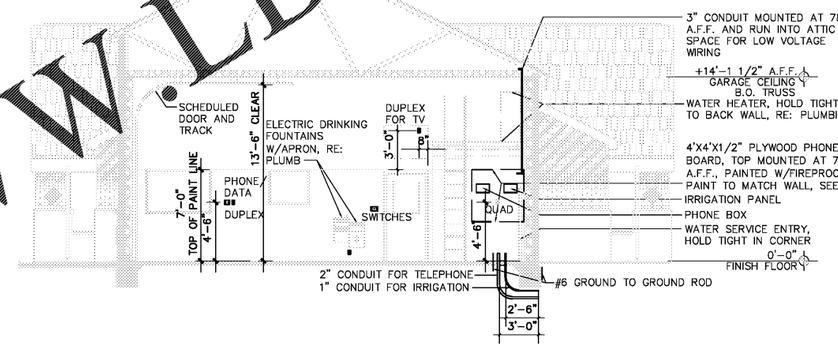

4 CROSS SECTION LOOKING TO OFFICE
SCALE: 3/16" = 1'- 0"

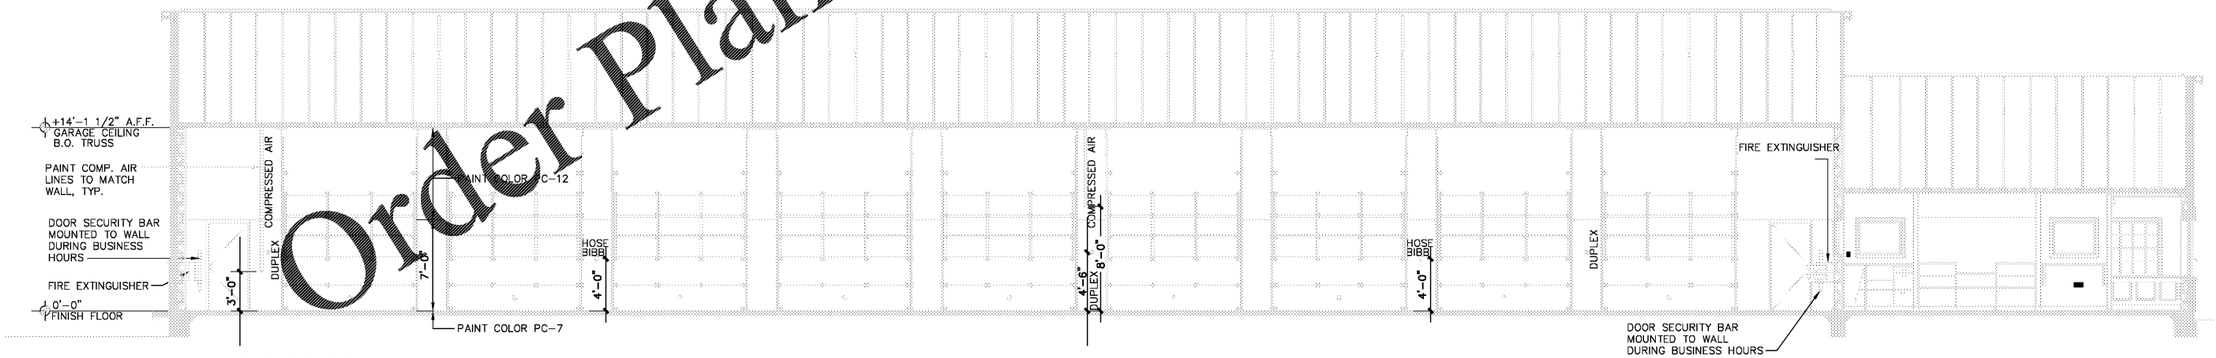

1 LONG SECTION LOOKING TO FRONT
SCALE: 3/16" = 1'- 0"

www.LDILine.com
Order Plans @ W

SRG 360
STEWART + REINDERSMA ARCHITECTURE, PLLC
5450 E. High Street, Suite 200
Phoenix, Arizona 85054
P: 480.515.5123
www.srg360.com

Christian Brothers Automotive
5650 Peachtree Industrial Boulevard
Norcross, GA 30071

Christian Brothers Automotive
17725 Saty Freeway, St. 200
Houston, TX 77094

GEORGIA
No. 25871
REGISTERED
CAMPBELL R. CASE
10/19/2018
Date

Revisions
2/26/18 - Prototype Update

Project No. 18-042
Drawn By:
Date: 10/19/18

Sheet Title:
MECHANICAL
ELECTRICAL
BUILDING
SECTIONS

Drawing No.
E-4.03
LH9N-09-2018

Ædifica|case engineering