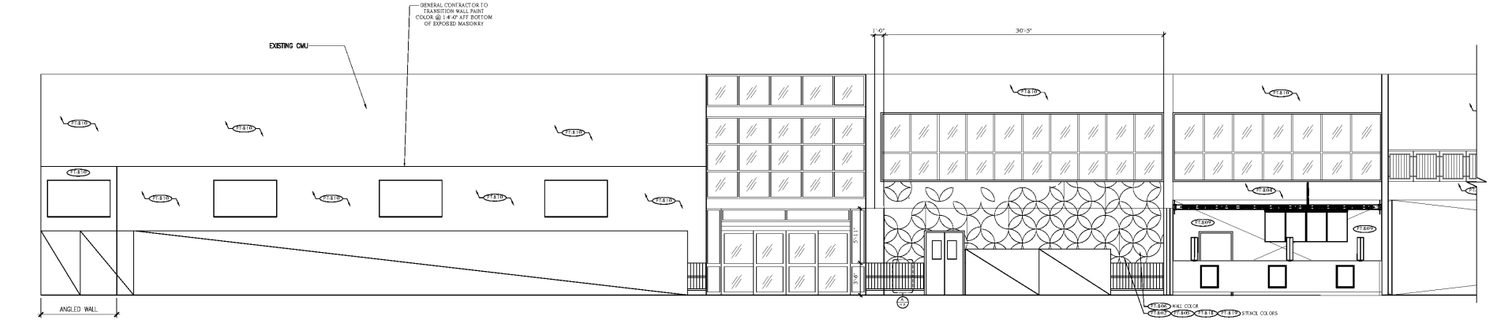

1 INTERIOR ELEVATION
SCALE: 3/16" = 1'-0"

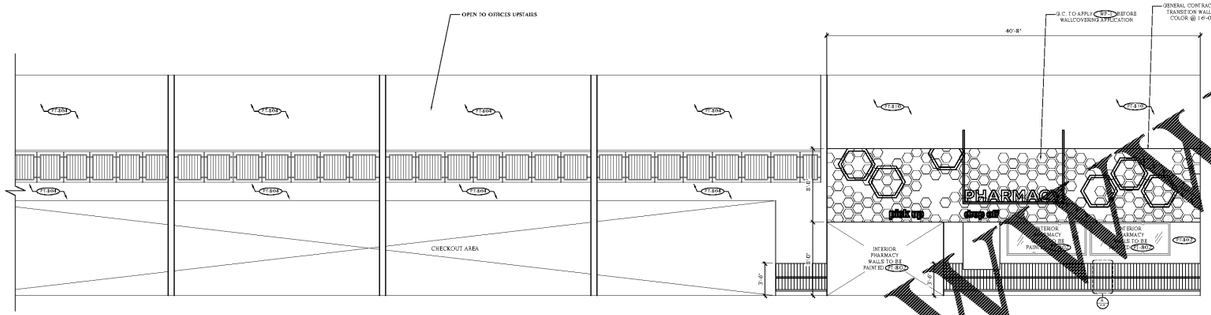

2 INTERIOR ELEVATION
SCALE: 3/16" = 1'-0"

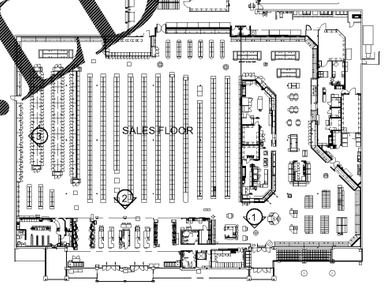

KEY PLAN
NTS

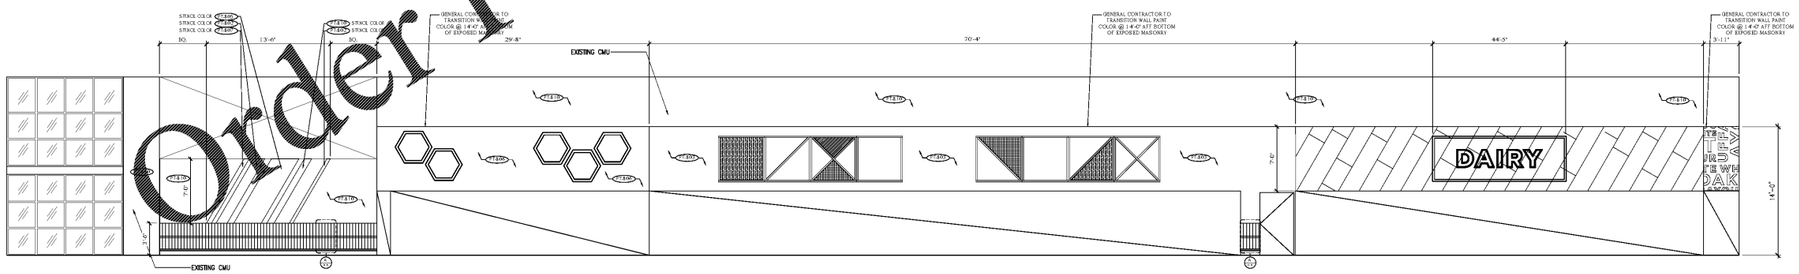

3 INTERIOR ELEVATION
SCALE: 3/16" = 1'-0"

DECOR/ FINISH NOTES:

1. VERIFY LOCAL HEALTH DEPARTMENT REQUIREMENTS REGARDING CYCLINTS, WALLS & FLOOR FINISHES BEFORE PROCEEDING
2. ALL WALL FINISHES TO EXTEND @ MINIMUM 8'BEHIND LINE OF SIGHT AT PERMANENT CASEWORK OR CASEWORK
3. WHERE WALL CLADDING WILL BE NEW OR REVISED, IS TO BE DETERMINED BY CLIENT PROJECT MANAGER, GENERAL CONTRACTOR TO PROVIDE AND INSTALL NEW BLANKS. ALL CLADDING PER FINISH DRAWINGS (F.A.D.). IF EXISTING WALL CLADDING IS TO REMAIN INSTALLER IS THE RESPONSIBILITY OF THE G.C. TO PATCH AND REPAIR AS NEEDED
4. GENERAL CONTRACTOR TO REFER TO ENLARGED FINISH PLAN FOR SERVICE DEPARTMENT WALL FINISHES.
5. COORDINATE WITH CLIENT PROJECT MANAGER FOR WALL AND FLOOR FINISHES IN RECEIVING, DALY & DOWEL, STOCK ROOMS, CONFERENCE ROOMS, OFFICES, AND ANY OTHER SPACES NOT INCLUDED HERE.
6. ANY EXISTING DTE COLUMN WRAPS OR WOOD ARTWORK NEW OR REVI ALTERATION TO BE DETERMINED AND COORDINATED BY CLIENT PROJECT MANAGER
7. PAINT NOTES
   - 7a. ALL PAINTED WALL SURFACES TO BE REQUIRED. FINISH. TINTED NOTED OR INDICATED BY LOCAL HEALTH DEPARTMENT. (ETHICS. PAINT FINISH TO BE FLAT PAINT EXPOSED HVAC PIPING & DUCTS TO BE PAINTED TO MATCH ADJACENT WALL OR CEILING COLOR
   - 7b. ALL EXISTING CEILING SURFACES OVER SALES FLOOR TO RECEIVE PRECOAT FINISH TO MATCH PT-302. REFER TO ARCHITECTURAL REFLECTED CEILING PLAN FOR EXTENT OF NEW CEILING AREAS
   - 7d. EXPOSED COLUMN DTF HEATING PIPE TO REMAIN FOR REMODELS.
   - 7e. ALL PAINTABLE DOORS, FRAMES, AND TRIM TO BE PAINTED PT-302 UNLESS NOTED OTHERWISE
   - 7f. ALL CORRIDORS TRAVERSED BY, OR VISIBLE TO CUSTOMERS TO BE PAINTED PT-302
   - 7g. ALL EXPOSED, BACK AND UNDERSIDES OF SOFFIT TO BE PAINTED COLOR AS INDICATED.
   - 7h. GENERAL CONTRACTOR SHALL REFER TO CONTRACT DOCUMENTS FOR SPECIFIC PAINT SELECTIONS.
8. BASEBOARD/ LOWER WALL PROTECTION NOTES
   - 8a. ARCHITECT IS RESPONSIBLE FOR COMPLIANCE WITH ALL LIGHTING AND EGRESS CODES
   - 8b. GENERAL CONTRACTOR SHALL COORDINATE ALL LIGHTING WITH TAT-CLIENT PROJECT MANAGER
   - 8c. STAIRS SCOPE OF WORK REGARDING LIGHTING IS LIMITED TO ACCENT LIGHTING AT OR ALONG (I.E. TO) STAIR TREDS ONLY.
   - 8d. GENERAL CONTRACTOR TO INSTALL ANY HARDWARE OWNER PROVIDED ACCENT LIGHT FIXTURES IN DESIGNATED LOCATIONS.
9. DECOR NOTES
   - 10a. DECOR INSTALLATION CONTRACTOR TO FIELD VERIFY ALL WALL DECOR DIMENSIONS PRIOR TO INSTALLATION. REPORT ANY MAJOR DISCREPANCIES TO CLIENT PROJECT MANAGER BEFORE PROCEEDING
   - 10b. GENERAL AISLE DIRECTORY SIGNAGE ARE IN-AISLE BRACKETS TO BE PROVIDED BY C.I.P. AND INSTALLED BY CLIENT
   - 10c. FRAME SHALL PROVIDE CABLING AND MOUNTING HARDWARE FOR DECOR INSTALLATION. THE CONTRACTOR RESPONSIBLE FOR DECOR INSTALLATION SHALL PROVIDE ALL OTHER SUPPORTS, BRACKETS AND FASTENERS TO MATCH A VALUE OF SURFACE.
   - 10d. DECOR INSTALLATION CONTRACTOR SHALL PROVIDE CONDUIT OR UNLESS OTHERWISE NOTED IN DECOR INSTALLATION. NOTHING TO BE ATTACHED TO WOOD TRIM OR CEILING GRID.
   - 10e. DECOR INSTALLATION CONTRACTOR TO PROVIDE ANY AND ALL ACCESSORIES OTHERWISE NOTED. ALL DECOR PAINT MUST PROVIDED BY CLIENT

FINISH SCHEDULE

FOR REFERENCE ONLY. REFER TO ARCH. CD'S FOR SPECIFICATIONS.

SYMBOL	DESCRIPTION	NOTES	REFOFF DIRECT BUY	FURNISHED BY G.C.
	BUMPER & CORNER GUARD:			
BG-01	IN-STORE BUMPER - 36" HIGH	WALL SURFACES		•
BG-02	IN-STORE BUMPER - 48" HIGH	WALL SURFACES		•
BG-03	MOVIE KIOSK - WEDNESDAYS 2	WALL SURFACES FOR USE ON D.C.RO.		•
BG-04	CORNER GUARD - 3 1/2" (89) RIGID PLASTIC	WALL CLADDING		•
BG-05	CORNER GUARD - 4" (102)	WALL CLADDING		•
	CLADDING:			
CLAD-01	DALY SHEETS - CARTON	COORDINATION FOR SPECIFICATIONS		•
CLAD-02	DALY SHEETS - 48" WIDE SURFACES, SEE ELEVATIONS FOR LOCATIONS	WINDOW SCHEDULE & ELEVATIONS FOR		•
CLAD-03	DALY SHEETS - 1 - 16 POINT OR MINCHES 4 CO., CORIAN - BONE	SEE ELEVATIONS FOR LOCATIONS		•
CLAD-04	DALY SHEETS - 1 (25) POINT OR MINCHES 4 CO. CORIAN - BONE	SEE ELEVATIONS FOR LOCATIONS		•
CLAD-05	MARLITE - WOOD PLANK PRE-FINISHED PANELS - 6" NOMINAL PLANK - NATURAL MAPLE	SEE ELEVATIONS FOR LOCATIONS		•
CLAD-06	MARLITE - 7 MM PANELS - COLOR: NO PREMIUM FOR SAMPLES - ALUMINUM	SEE ELEVATIONS FOR LOCATIONS		•
CLAD-07	MARLITE - PATTERN: PATTERN FOR SAMPLES - ALUMINUM	SEE ELEVATIONS FOR LOCATIONS		•
CLAD-08	FIBERGLASS REINFORCED PLASTIC (FRP) PANELS - NAME COMPOSITES - GLASSKOO WHITE, PEBBLE SURFACE	SEE ELEVATIONS FOR LOCATIONS		•
CLAD-09	PORCELAIN CLAD PANEL - COLUMN WRAP - MADRID	SEE ELEVATIONS FOR LOCATIONS		•
CLAD-10	CUSTOM - PC-021 SILVER VEIN	SEE ELEVATIONS FOR LOCATIONS		•
CLAD-11	DECORATIVE METAL WALL PANELS - MARLITE - WEATHERED ZINC OR PORCELAIN TILE	FOR USE IN FLORAL		•
CLAD-12	MARLITE - 7 MM PANELS - CUSTOM PATTERN			•
CLAD-13	FAUX WOOD WALL PANELS - MARLITE - 7 MM - NATURAL MAPLE STAND			•
CLAD-14	MARLITE - PANEL ACCESSORIES			•
CLAD-15	RECESSED TOP LOADING MAGAZINE RACK - MAPLE			•
	CERAMIC TILE:			
CER-01	PORCELAIN TILE - 12" SQUARE - FLAT FINISH	SEE ELEVATIONS FOR LOCATIONS		•
CER-02	PORCELAIN TILE - 24" SQUARE - FLAT FINISH	SEE ELEVATIONS FOR LOCATIONS		•
CER-03	PORCELAIN TILE - 12" SQUARE - GLOSS FINISH	SEE ELEVATIONS FOR LOCATIONS		•
CER-04	PORCELAIN TILE - 12" SQUARE - STONE LOOK FINISH	SEE ELEVATIONS FOR LOCATIONS		•
CER-05	PORCELAIN TILE - 6" X 24" - SUBWAY TILE	SEE ELEVATIONS FOR LOCATIONS		•
GR-01	TEC POWERGROUT #973, WARM TAUPE	WALL WINDOWS ONLY		•
GR-02	TEC ACCUCOLOR EE SPLUS SPECIAL EFFECTS #973, STANDARD GREY	FLOOR WINDOWS ONLY		•
GR-03	TEC POWERGROUT #973, LIGHT PEWTER	WALLS		•
GR-04	TEC POWERGROUT #979, CHARCOAL GRAY	WALLS		•
GR-05	TEC ACCUCOLOR EE SPLUS SPECIAL EFFECTS #945, LIGHT BUFF	WALLS		•
GR-06	TEC ACCUCOLOR EE SPLUS SPECIAL EFFECTS #979, CHARCOAL GRAY	WALLS		•
GR-07	TEC POWERGROUT #945, SNOW WHITE			•
GR-08	TEC POWERGROUT #979, MIST			•
GR-09	TEC POWERGROUT #903, BIRCH			•
	VINYL TILE:			
VNYL-01	FLOOR VINYL - 12 SHEET - ARMSTRONG			
	PAINT:			
P-01	SW 7725 - OLIVE SUIT	ASSIGNED AREAS - DIVISIONS		•
P-02	SW 7009 - PEARLY WHITE	INTERIOR WALLS		•
P-03	SW 7069 - IRON ORE	DOOR, BASE, TRIMS, FRAMES & ACCENT WALLS		•
P-04	SW 7019 - GAUNTLET GRAY			•
P-05	SW 6768 - GOLDSTEAM			•
P-06	SW 6772 - CAY			•
P-07	SW 6683 - BEE			•
P-08	SW 6681 - BUTTER UP			•
P-09	SW 9032 - STAY IN LIME			•
P-10	SW 7016 - MINDFUL GRAY			•
P-11	~~SW 6803 - DAILOR~~			•
P-12	~~SW 6802 - INCHARMED~~	LIGHTER WOOD - WALL CLOSE		•
P-13	SW 9140 - BLUSTERY SKY	BEDROOM WALLS, MEDIA TILE		•
P-14	~~SW 6096 - BLACK~~			•
P-15	~~SW 6674 - SAFETY YELLOW~~			•
P-16	SW 7013 - CHELSEA			•
P-17	SW 6767 - AQUAMARINE	PAINTED WALL SPANDEL		•
P-18	SW 6712 - LIME GREEN	PAINTED WALL SPANDEL		•
P-19	~~SW 6673 - CURRY~~	SPANDEL		•
P-20	~~SW 6868 - RED RED~~	ALTERNATE SCHEME		•
P-21	SW 7007 - CHEATED BEIGE - WHITE	PAINTED WALL SPANDEL		•
P-22	SW 7037 - BALANCED BEIGE	FOR BUILDING PERMIT STATUS		•
P-23	~~SW 4091 - SILVER DATE~~	WALLPAPER		•
	TRIM:			
TR-01	SEMIN PLASTICS BUMPER TRIM W/ BEVELED TOP - 1-1/2" X 1-1/2" BLACK	SEMI PLASTIC GRADE REFER TO DRAWINGS		•
TR-02	COMMONITE - RUBBER COVE BASE - 6"H - BLACK			•
	WALL COVERING			
WC-01	ZINSSER SHIELDZ - WALL COVERING PRIMER	FOR DRAWINGS		•
	CARPET TILE:			
CPET-01	SHAW CONTRACT - RESILIENT MODULAR CARPET TILE - 24" X 24" - RESILIENT MODULAR CARPET TILE - FLOOR PATTERN: RECTANGLE CHAIR CHILL STREAM	FOR ADDITIONAL INFORMATION CONTACT: A.J. GIOVANNI, CID	QTY. ACCOUNT FOR	•
CPET-02	SHAW CONTRACT - RESILIENT MODULAR CARPET TILE - 24" X 24" - RESILIENT MODULAR CARPET TILE - FLOOR PATTERN: RANDOM PATTERN	FOR 100% TOTTOM RANDOM PATTERN		•

DECOR CAD KEY - SEE COLOR ELEVATIONS

W-1 PAINT PAINTED TO MATCH TWO-TONE LAMINATE TWO-TONE FLORENCE WALNUT

W-2 PAINT PAINTED TO MATCH TWO-TONE LAMINATE TWO-TONE 2 FLAMED CALIFORNIA WALNUT

W-3 PAINT RICH PAINT MATTE CLEAR COAT

M-1 MDC - LINE TRIM UP VERTICAL 4X1/4" FLAME SUB BRUSHED ALUMINUM

M-2 MDC - LINE TRIM UP VERTICAL 4X1/4" FLAME SUB BRUSHED STAINLESS

M-3 MDC - LINE TRIM UP VERTICAL 4X1/4" FLAME SUB MIRROR POLISH

d fab DESIGN FABRICATIONS
1100 EAST MANDOLINE AVE.
SUITE 100
MADISON HEIGHTS, MI 48071
T 800.968.9440
F 248.597.0989
designers@dfabdesign.com

COPYRIGHT © 2019
ALL DRAWINGS AND DESIGNS ARE THE SOLE PROPERTY OF DESIGN FABRICATIONS, INC. THESE DRAWINGS ARE NOT TO BE COPIED WITHOUT WRITTEN CONSENT FROM DESIGN FABRICATIONS, INC. THESE DRAWINGS WERE PREPARED EXCLUSIVELY FOR THIS PROJECT. IT IS ILLEGAL FOR UNAUTHORIZED PERSONS TO USE THESE DRAWINGS OR DESIGNS FOR ANY OTHER PROJECT.
DO NOT SCALE DRAWINGS- USE FIGURED DIMENSIONS ONLY.

SHEET TITLE: FINISH ELEVATIONS

PROJECT NAME: KROGER GA-478

PROJECT LOCATION: 3162 JOHNSON FERRY ROAD MARIETTA, GA

ISSUED FOR	DATE
80% REVIEW	03/22/19

NO.	REVISED BY:	DATE:
1	XXX	XXX

DRAWN: BP / RA
CHECKED: CW
SCALE: SCALE: 3/16"=1'-0"
JOB NO.: NA
SHEET #: I2.1

Order Plans @ www.LDLine.com