PARTIAL TOPOGRAPHIC SURVEY OF
LIFE STORAGE ON ARROWHEAD DRIVE

SECTION 15 T 16 N Rg 19 E
MONTGOMERY MONTGOMERY COUNTY ALABAMA
SCALE : 1" = 20' OCTOBER 11, 2018
ARTHUR R. NETTLES, AL. P.L.S. REG. NO. 23346

STATE OF ALABAMA
LEE COUNTY

I, ARTHUR R. NETTLES, A PROFESSIONAL LAND SURVEYOR IN THE STATE OF ALABAMA, CERTIFY THAT TO THE BEST OF MY KNOWLEDGE, INFORMATION, AND BELIEF THAT ALL PARTS OF THIS TOPOGRAPHIC SURVEY HAVE BEEN COMPLETED IN ACCORDANCE WITH THE CURRENT REQUIREMENTS OF THE STANDARDS FOR THE PRACTICE FOR SURVEYORS IN THE STATE OF ALABAMA.

ARTHUR R. NETTLES AL. P.L.S. NO. 23346
NOT A CERTIFIED SURVEY UNLESS SIGNED
AND SEALED WITH AN ORAL

NOTES:

1. THIS PARCEL IS SUBJECT TO ANY EASEMENTS, RIGHT-OF-WAY, OR OTHER RESTRICTIONS OF RECORD THAT MAY EXIST.
2. BEARINGS AND ELEVATIONS BASED ON GPS RTK OBSERVATIONS USING ALDOT NEAREST CORS. HORIZONTAL DATUM IS NAD 83 ALABAMA EAST ZONE STATE PLANE COORDINATE SYSTEM. VERTICAL DATUM IS NAVD 88.
3. NORTH IS BASED ON GRID NORTH.
4. THE SUBJECT PROPERTY IS ADDRESSED AS 1145 SOUTH ARROWHEAD DRIVE, MONTGOMERY, AL. 36117.
5. FIELDWORK COMPLETED ON OCTOBER 8, 2018. OFFICEWORK COMPLETED OCTOBER 11, 2018.

LEGEND

SHRUB (TYP)	PLANTING EXISTING ONE TIME USE ESP. REMOVE
	BEARING BASELINE, MONUMENTED & MEASURED, CLOCK
	ALABAMA EAST ZONE STATE PLANE COORDINATE SYSTEM
	NAD 83 (1986) ADJUSTMENT, GEOID 12A
FIRE HYDRANT (TYP)	PLEASE NOTE UNLESS OTHERWISE NOTED ALL
	MONUMENTS ARE IRON RODS (3/8" DIA. OR LARGER) WITH
	ALABAMA LAND SURVEYING REGISTRATION NUMBER OR
	"CA" CAP. ALL MONUMENTS ARE SET FLUSH WITH GROUND
	OR JUST ABOVE GRADE UNLESS OTHERWISE NOTED.
CTV	CABLE TV PEDESTAL
ELEC	ELECTRIC BOX
STUB	SOLID STEEL POST
STUB	SOLID STEEL ROD
	SIGN (DOUBLE)
	SIGN (SINGLE)
	SIGN (SINGLE W/ MULTIPLE SIGNS)
	SPIKE NAIL SET
PLATTED	PLATTED LOT LINE
WM	WATER METER
WV	WATER VALVE
	BUILDING LINE & SETBACK
	EXISTING ELEC. SERVICE, OVERHEAD OR BURIED
	ELECTRIC BOX OR PEDESTAL, GROUND MOUNT
S	EXISTING SANITARY SEWER MANHOLE
P	EXISTING UTILITY POWER POLE
OHE	EXISTING OVERHEAD ELECTRIC LINES
UGE	EXISTING UNDERGROUND ELECTRIC LINES
OHE	EXISTING OVERHEAD ELECTRIC LINE
UGE	EXISTING UNDERGROUND ELECTRIC LINE
	EXISTING WATER LINE
UGC	EXISTING UNDERGROUND TELEPHONE/CATV LINES
UW	EXISTING WATER LINES
	EXISTING SANITARY SEWER FORCE MAIN
	EXISTING TELEPHONE PEDESTAL
	EXISTING FIRE HYDRANT
	EXISTING WATER VALVE
	EXISTING WATER METER
	EXISTING LIGHT POLE
	EXISTING POWER POLE AND GUY WIRE
	EXISTING SIGN

SCALE: 1"= 20'

SCALE IN FEET

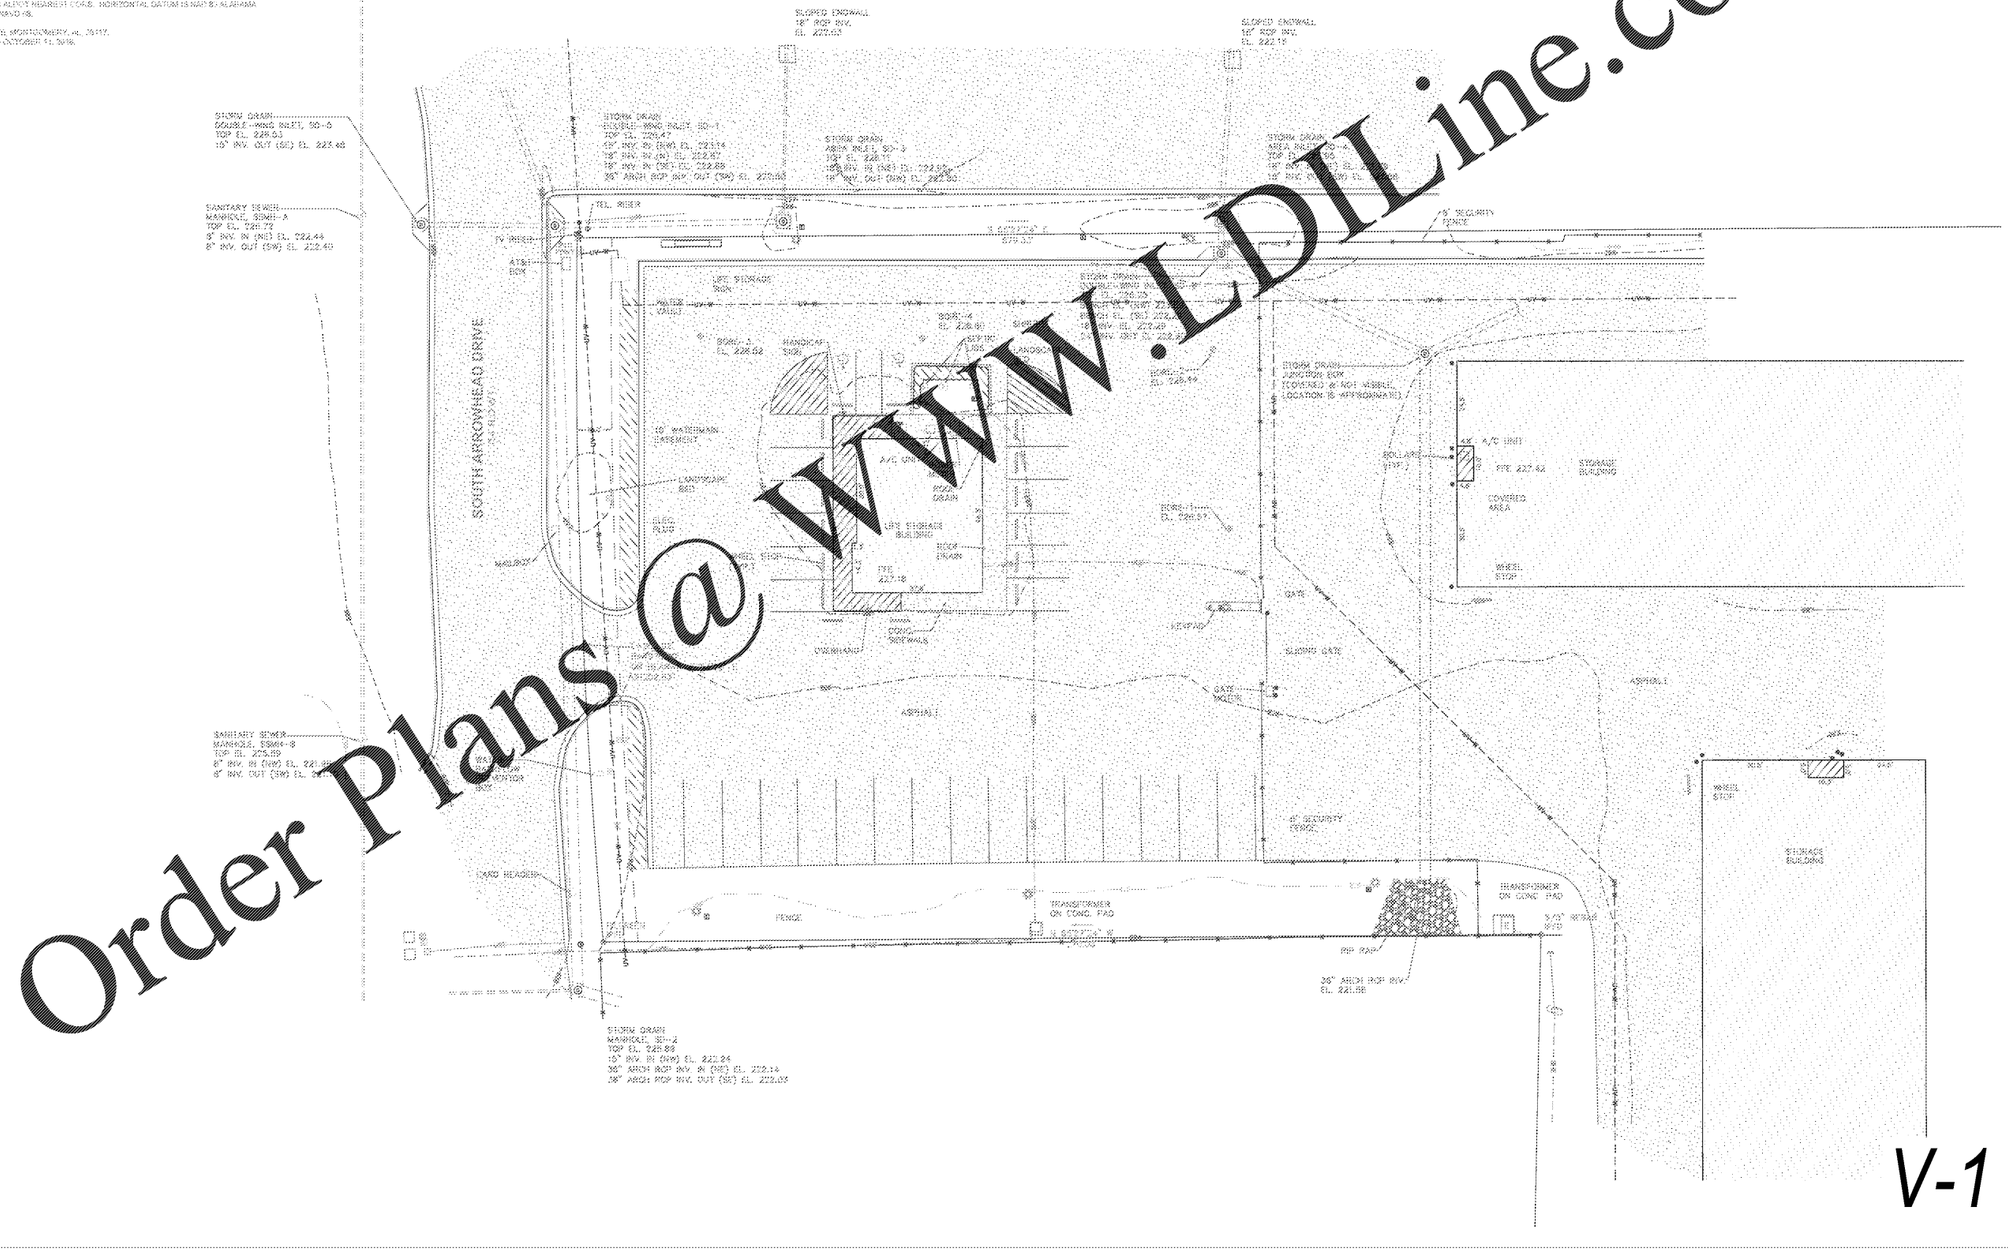

Order Plans @ WWW.LDILine.com

V-1

PARTIAL TOPOGRAPHIC SURVEY OF
LIFE STORAGE ON SOUTH ARROWHEAD DRIVE
SEC 15 T 16N Rg 19E
MONTGOMERY MONTGOMERY COUNTY ALABAMA
SCALE: 1"=20' OCTOBER 11, 2018
ARTHUR R NETTLES, AL P.L.S. REG NO 23346
ALABAMA CERT. OF AUTH. CA NO. 922

JOB NO.
DATE 10/11/18
DRAWN BAS
CREW CHIEF ACH

BASELINE
Surveying & Mapping, LLC