STEEL LEGEND

CORE DRILLED	FREE STANDING	BOLT DOWN
		BOLT DOWN / BOLT DOWN

REPRESENTATIONAL OF STEEL SYMBOLS. REFERENCE SPECIFICATIONS AND DRAWING SHEETS FOR PRODUCT DESCRIPTIONS.

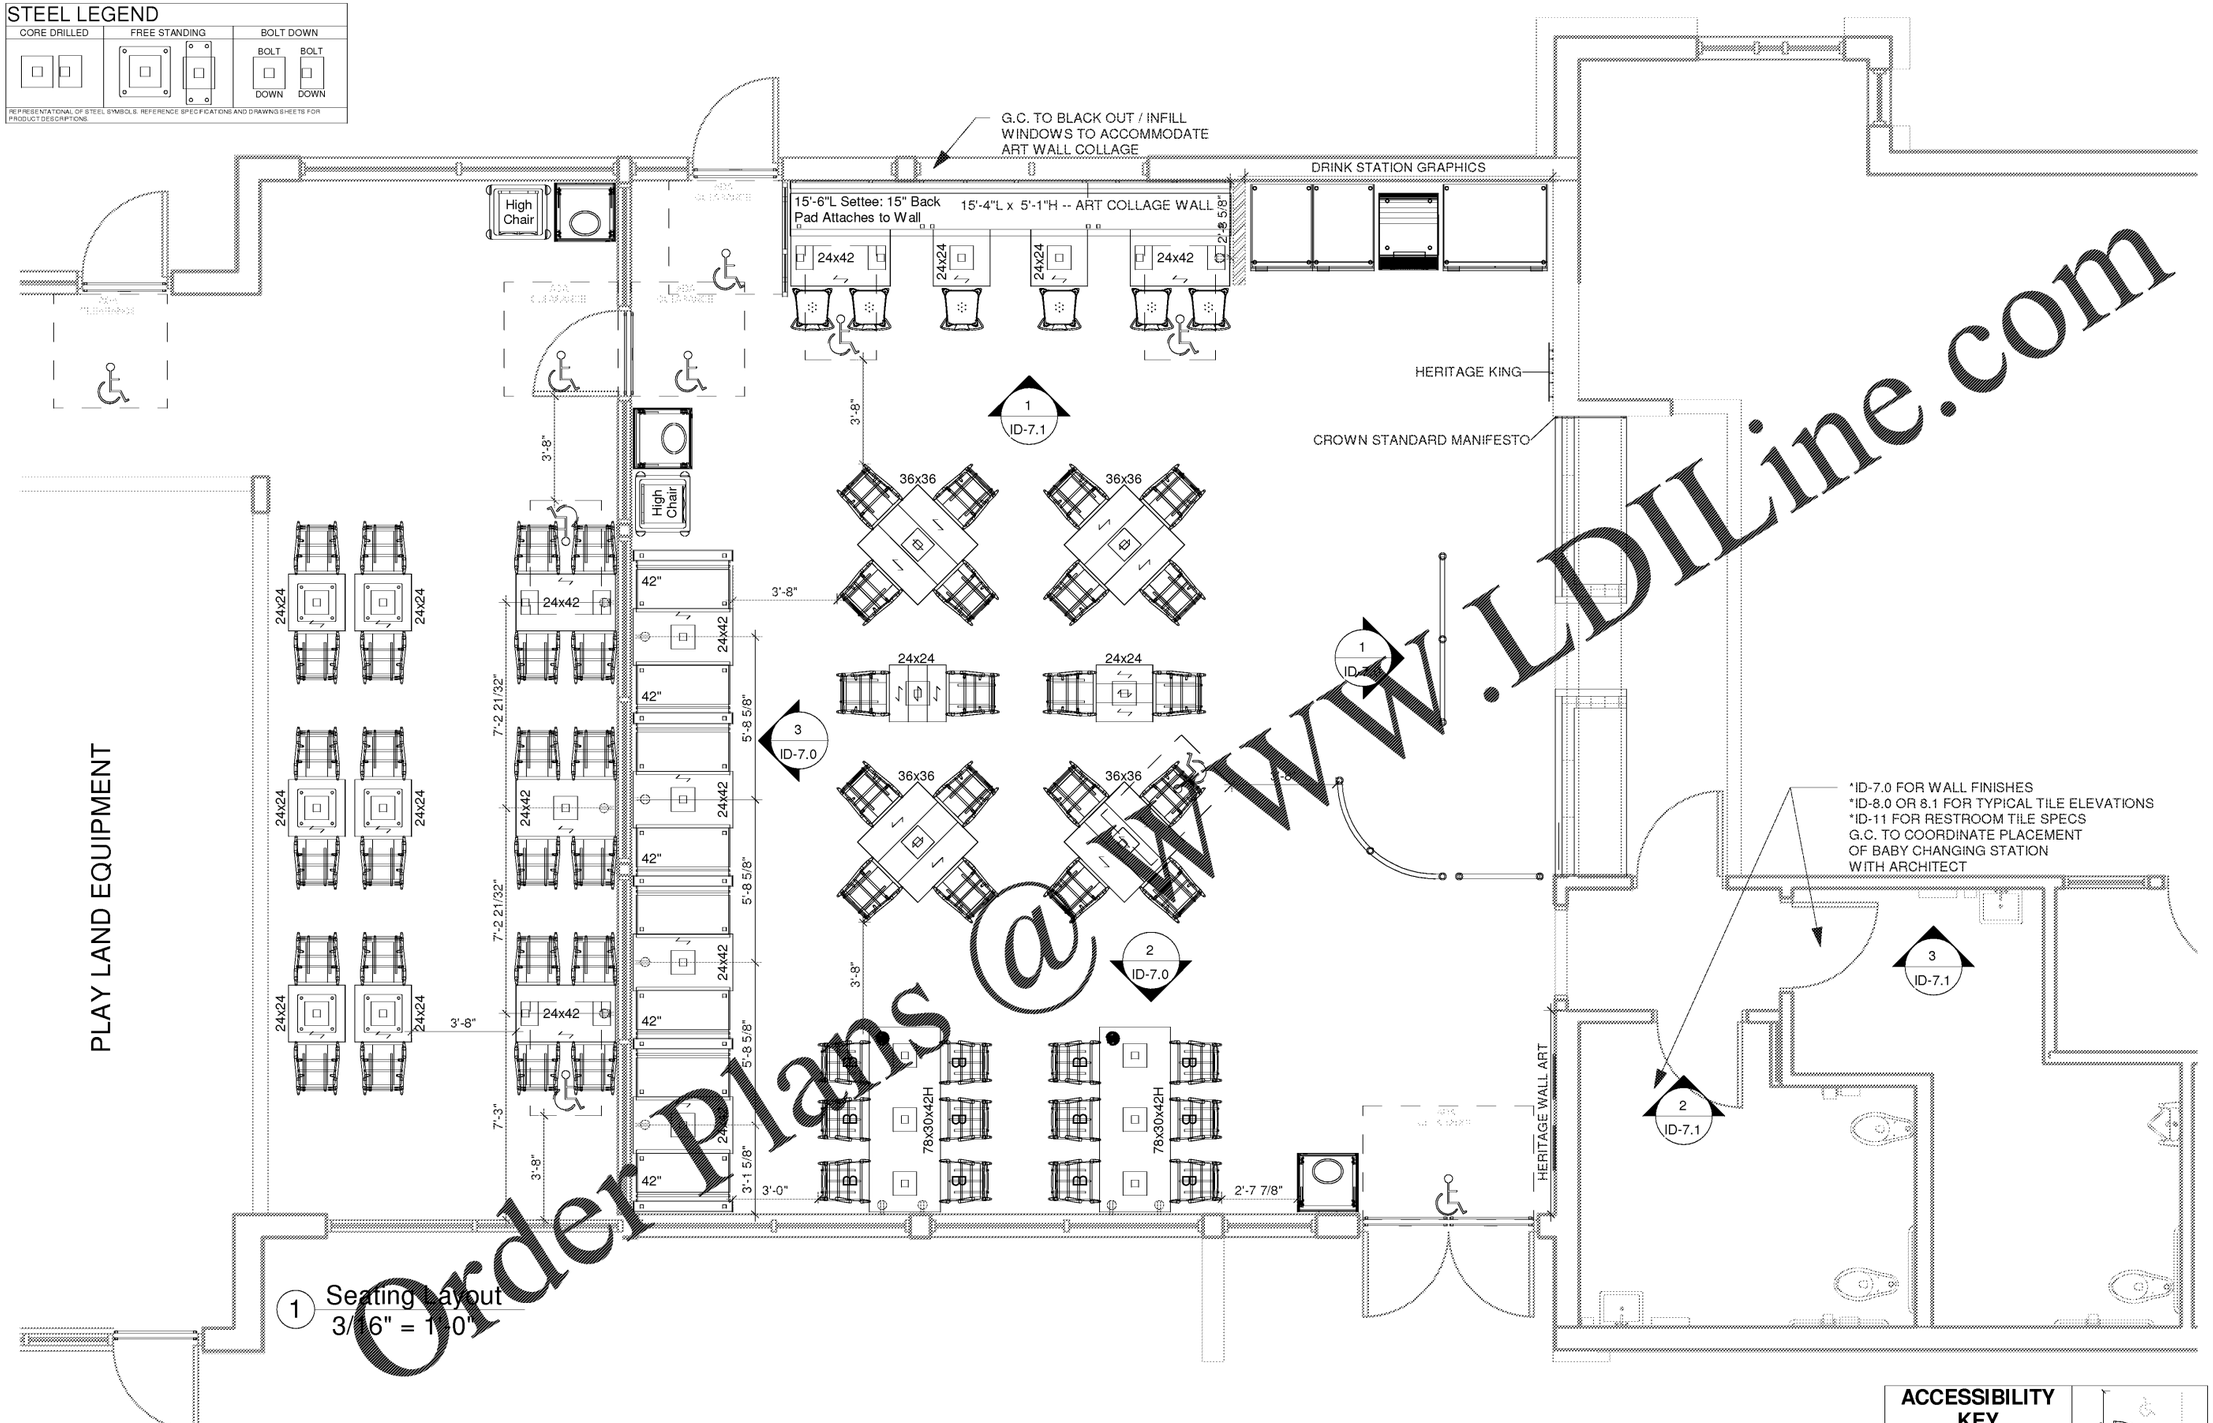

1 Seating Layout
3/16" = 1'-0"

SEATING AND TABLE SCHEDULE	TABLE TOP TYPE	SINGLES	2 TOPS	3 TOPS	4 TOPS	5 TOPS	6 TOPS	8 TOPS	10 TOPS	12 TOPS
	TABLE TOP #	--	10	--	13	--	2	--	--	--
	SEAT #	--	20	--	52	--	12	--	--	--
	ADA ACCESSIBLE SEATS: 5				TOTAL SEAT COUNT: 84					

PLEASE BE MINDFUL OF THE TRI-LAM ADA TABLES. THE CENTER POST IS OFFSET TO ALLOW FOR ADA CLEARANCE. SEE CORE DRILL PACKAGE THAT SHIPS WITH THE FURNITURE PACKAGE FOR PROPER POST POSITION.

ACCESSIBILITY KEY

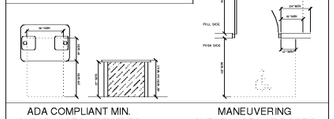

ADA COMPLIANT MIN. CLEARANCES AT TABLES | MANEUVERING CLEARANCES AT DOORS

WWW.LDILine.com
Order Plans @

SEATING Concepts
125 Connell Ave
Rockdale, IL 60436
www.seating-concepts.com
T: 815.730.7980
F: 815.730.7969

This drawing contains proprietary information by Seating Concepts. Unauthorized use or reproduction is prohibited without expressed written consent of Seating Concepts.

Project Contacts:

Please contact one of the following Seating Concepts team members to address any concerns you may have:

Customer Service: 815.730.7980
Ken Hibben - Manager x 2253
Cheri Salamon x 2224
Lorna Cullison x 2246
Krista Bagley x 2219

Interior Design: 815.730.7980
Samantha Uthe - Manager x 2251
Rita Gear x 2235
Deborah Paulik x 2262
Tyler Rodgers x 2211

PROJECT: Garden Grill
LOCATION: Snellville, GA
ADDRESS: 3580 Centerville Hwy
STORE #: 14210
DESIGNER: Tyler Rodgers
CSR: --
SALES MANAGER: Jeff Allison

START DATE: 3-5-19

REVISION HISTORY

DATE	#	DESCRIPTION	XY
04-19-19	1	revise floor tile per BKC	TR

SHEET TITLE: Seating Layout

ID-2.0

11 x 17 SIZE FORMAT