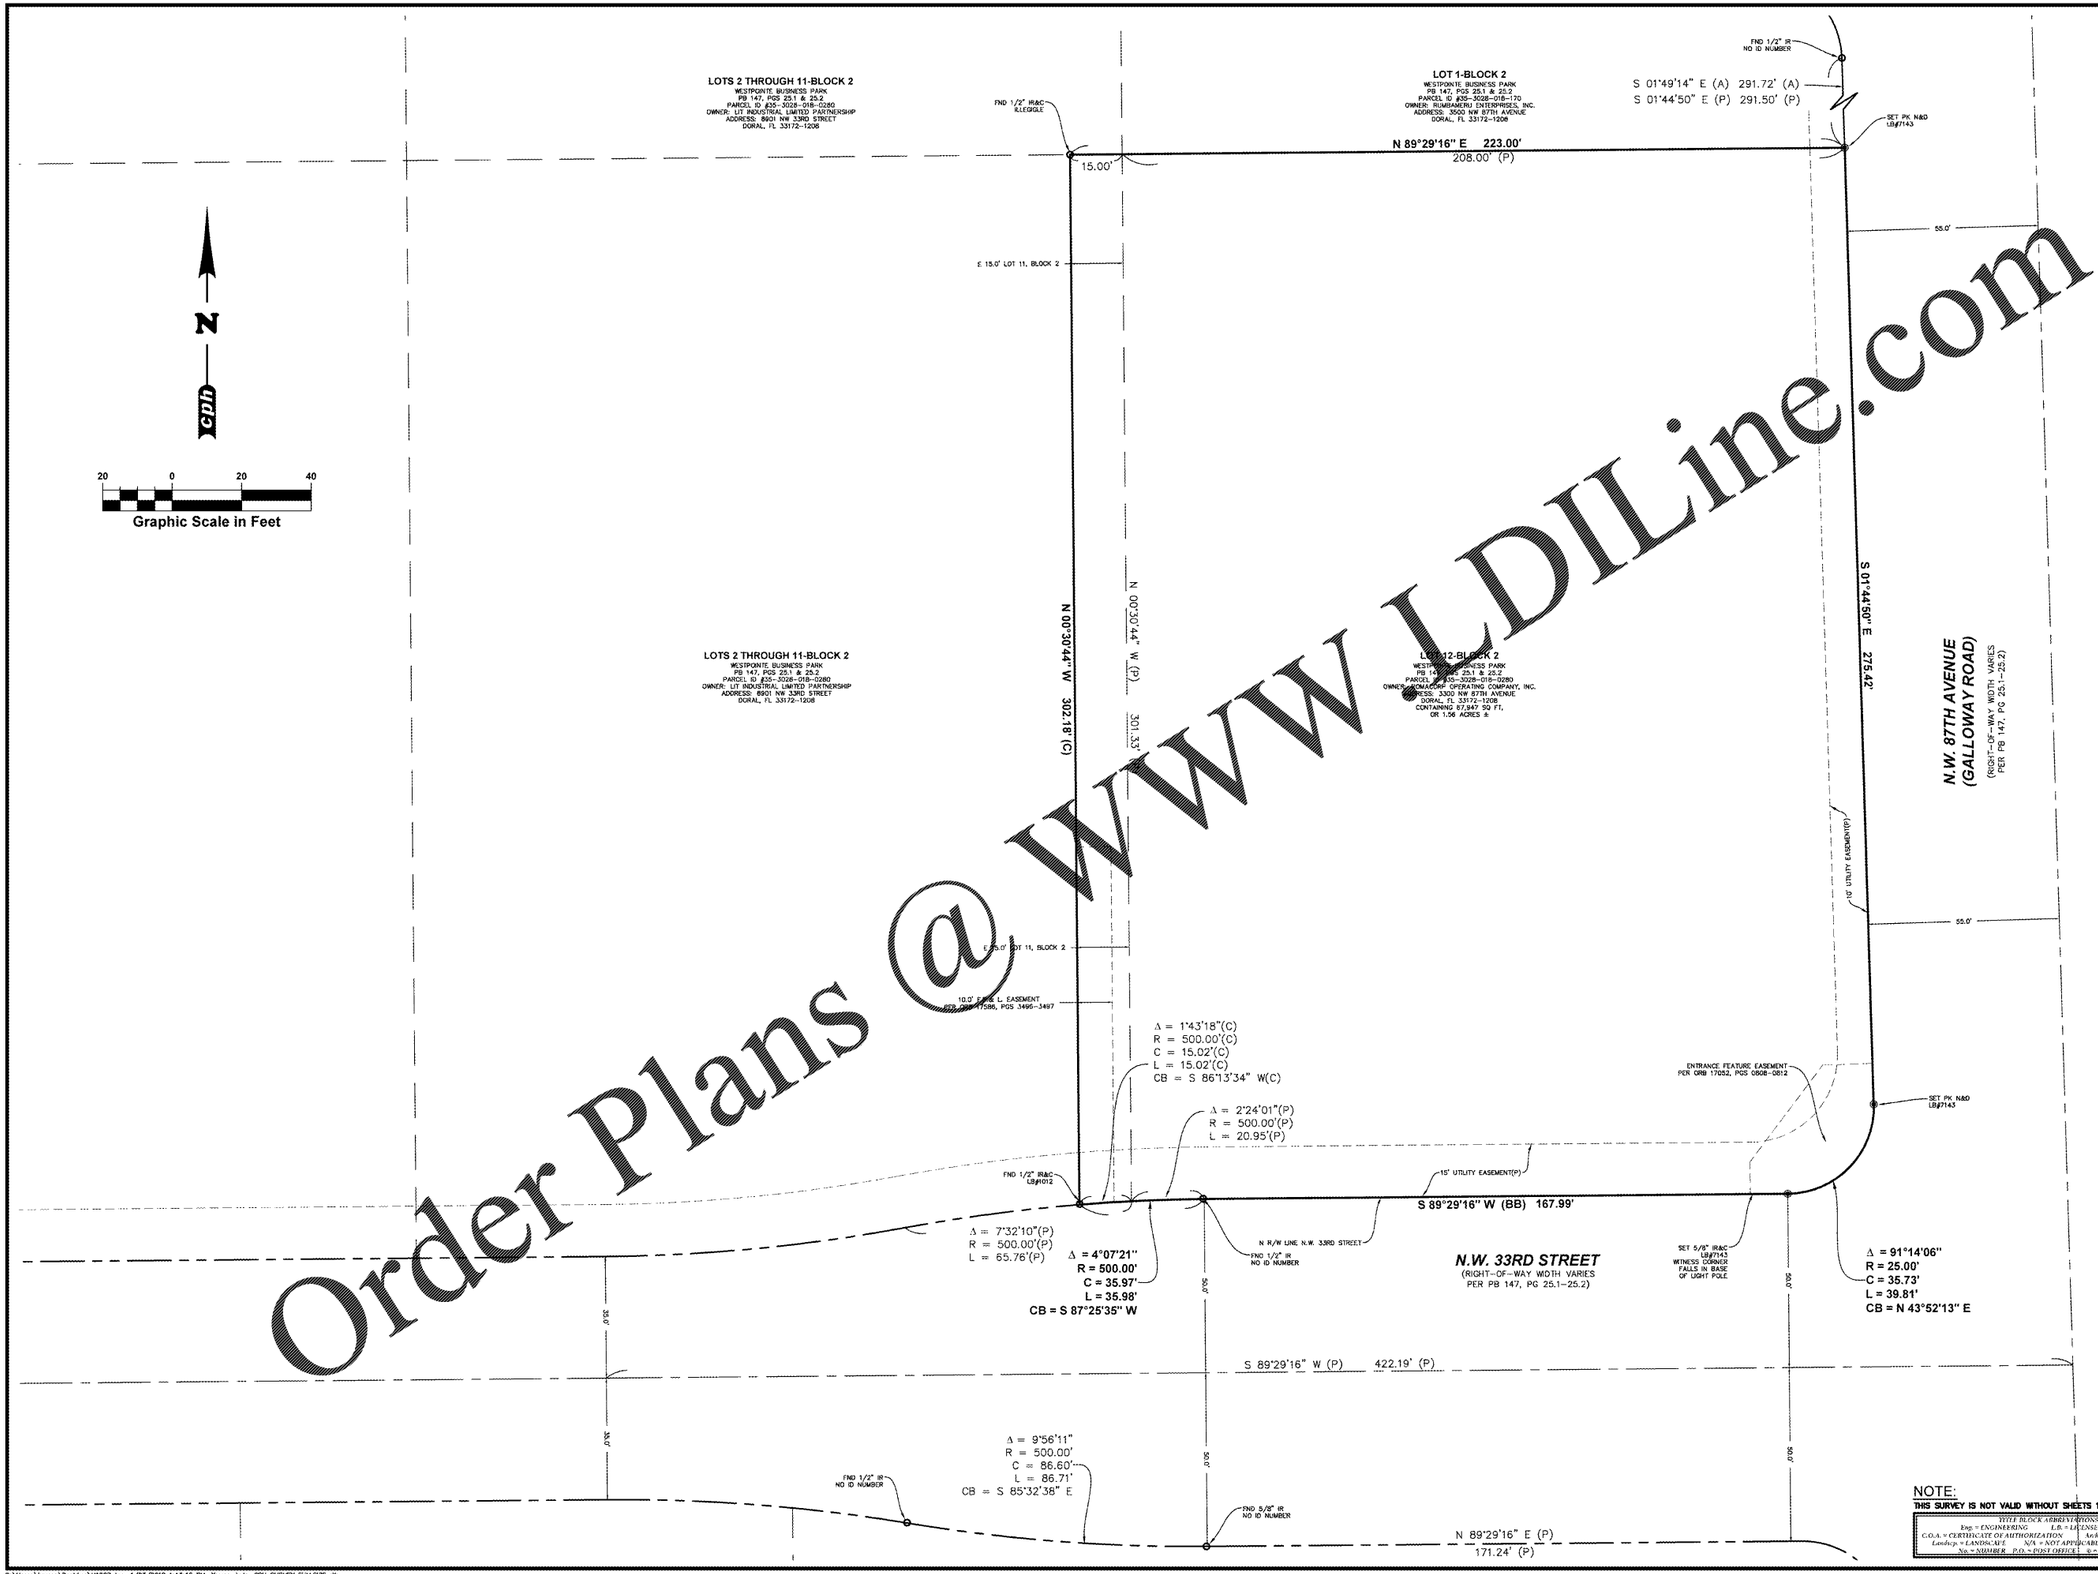

Order Plans @ WWW.LDILine.com

NOTE:
THIS SURVEY IS NOT VALID WITHOUT SHEETS 1 THROUGH 3 OF 3.

TITLE BLOCK ABBREVIATIONS
Eng. = ENGINEERING L.B. = LICENSED BUSINESS
C.O.A. = CERTIFICATE OF AUTHORIZATION Arch. = ARCHITECTURAL
Landscp. = LANDSCAPE N/A = NOT APPLICABLE Lic. = LICENSED
No. = NUMBER P.O. = POST OFFICE © = COPYRIGHT

cph
www.cphcorp.com
A Full Service
A & E Firm
Architects
Engineers
Landscape Architects
M / E / P
Planners
Structural
Surveyors
Traffic / Transportation
Development Coordination
Offices in:
- Florida
- Puerto Rico
- Connecticut
- Maryland
- Texas

No.	Date	Revision	By
1			
2			
3			
4			
5			
6			
7			
8			

Field Crew:	E.H.
Drawn by:	R.D.B.
Checked by:	R.L.R.
Approved by:	T.J.G.
Scale:	1"=20'
Date:	01/09/18
Job No.:	U1207
File:	U1207.dwg

© 2018

Survey Prepared By:
CPH, Inc.
500 West Fulton St.
Sanford, Fl. 32771
Ph: 407.322.6841
Licenses:
Eng. C.O.A. No. 3215
Survey L.B. No. 7143
Arch. Lic. No. AA2600926
Lndscp. Lic. No. LC0000298

BOUNDARY & TOPOGRAPHIC SURVEY
ALSO BEING AN
(ALTA/NSPS LAND TITLE SURVEY)

UNICORP NATIONAL DEVELOPMENTS, INC.
3300 N.W. 87TH AVENUE
SECTION 28-TOWNSHIP 53 SOUTH-RANGE 40 EAST
MIAMI-DADE COUNTY, FLORIDA

Sheet No.
2
of 3

C:\Users\lyoung\Desktop\U1207.dwg, 1/23/2018 1:13:16 PM, Young, Luis, CPH SURVEY FULLSIZE.ctb