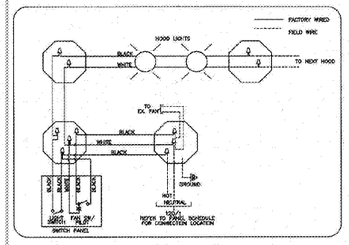

DISH HOOD WIRING

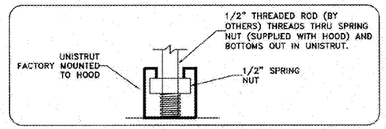

EHV HANGER BRACKET DETAIL

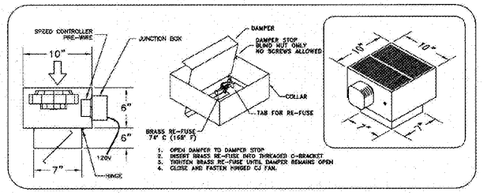

CAPTURE-JET DETAIL

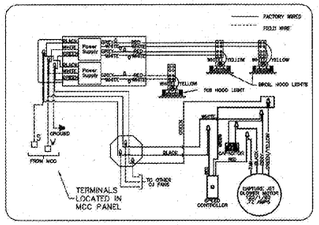

COOKLINE HOOD WIRING
(CAPTURE-JET FAN AND LIGHTS)

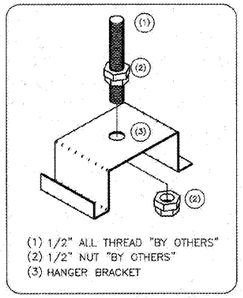

KVL/DW HANGER BRACKET DETAIL

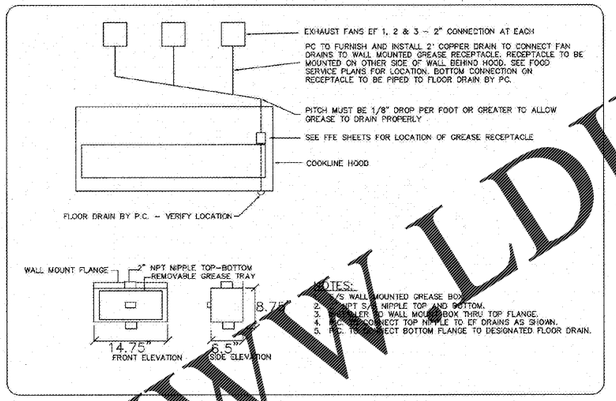

COOKLINE FAN GREASE RECEPTACLE DETAIL

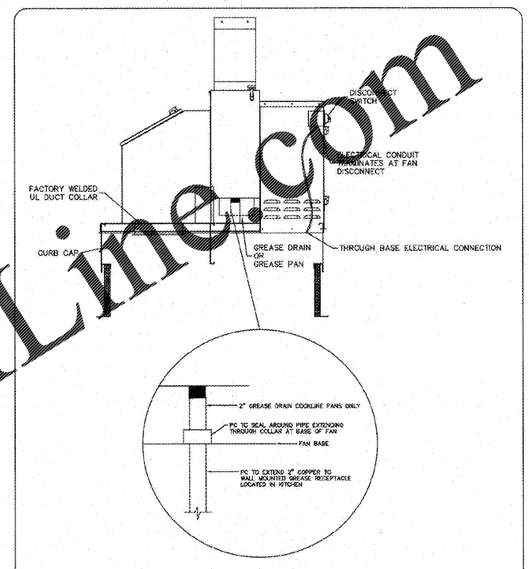

LS EXHAUST FAN DETAIL

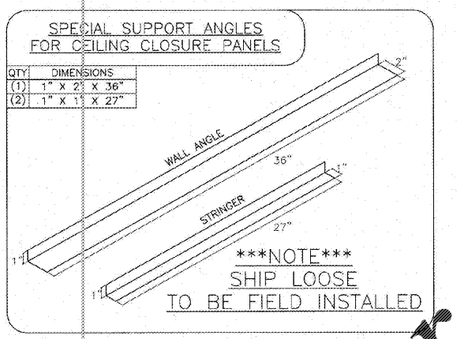

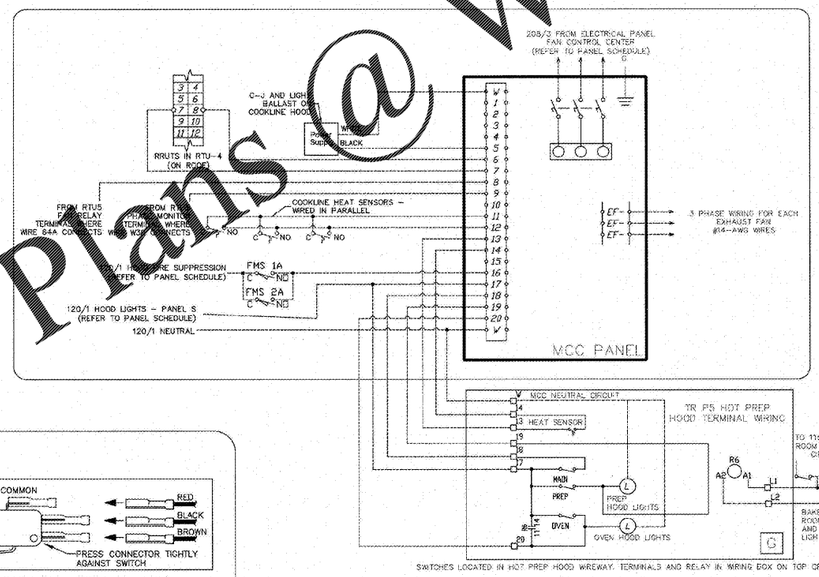

PREP HOOD TERMINAL BOX
MCC FIELD CONNECTION DIAGRAM

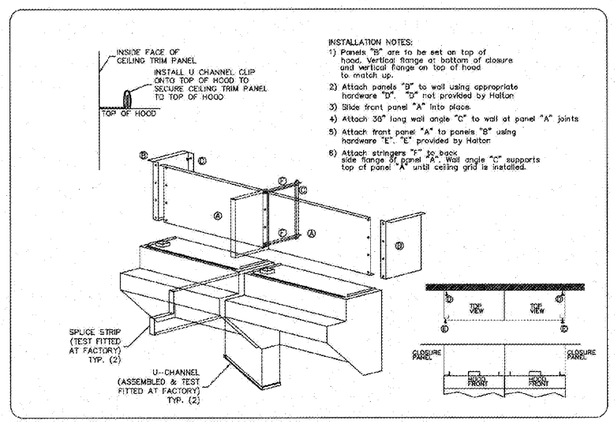

CEILING AND TRIM ISOMETRIC
FOR COOKLINE HOOD

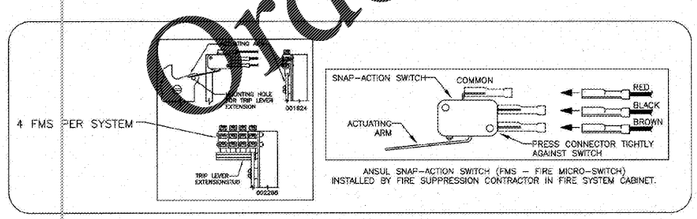

ANSUL SNAP-ACTION SWITCH (FMS - FIRE MICRO-SWITCH) INSTALLED BY FIRE SUPPRESSION CONTRACTOR IN FIRE SYSTEM CABINET.

ANSUL SWITCH DETAIL

Order Plans @ WWW.LDILine.com

Halton
101 INDUSTRIAL DRIVE
SCOTTSVILLE, KY 42164
1-270-237-5600

Control #073 - MEA #733-17-M

Hood Light Fixtures:
LSKV Hoods /KV Hoods ETL Report #5018BE
LSKV Hoods /KV Hoods with Wave Extraction ETL Report #5018BE
VKE/VKL Hoods ETL Report #5005SA-002
VKE/VKL Hoods UL Report #E335315
ESA Canopies UL Report #E335315
LSKV Hoods /KV Hoods ETL Report #5018DA
CC Hoods

UL DOCKS
UL Report #E335315 - Type 1 Grease Extraction
ETL Report #5005SA-002 - Type 1 Grease Extraction
ETL Report #5018DA - Type 1 Grease Extraction
LSKV Hoods /KV Hoods are NOT UL Listed
LSKV Hoods /KV Hoods are NOT ETL Listed
LSKV Hoods /KV Hoods are compliant with IMC

EQUIPMENT FURNISHED BY LOOKTEMS, INC. IS DESIGNED FOR COMPLIANCE WITH INTERNATIONAL MECHANICAL CODE, UNIFORM MECHANICAL CODE & NFPA 96

ISSUE/REVISION RECORD

DATE	DESCRIPTION
01/29/19	COORDINATION SET
03/20/19	HEALTH SUBMITTAL
04/24/19	HEALTH RESPONSE
05/03/19	PERMIT/BID SET

Review is for conformance with information given and referenced code and the design concept expressed in the contract documents.
Conformance with contract documents remains the contractor's and supplier's responsibility.
Plans are complete.
Plans are in compliance with enforced codes of
Date Signed: 05/01/19
Exp. Date: 12/31/19
Alan H. Hill, P.E.
Vaughn & Hill, P.E.
N. Carolina Reg. No. 015266

PROFESSIONAL SEAL
ENGINEER SEAL 015266 NORTH CAROLINA ALAN H. HILL
VAUGHN & HILL, P.E.

DRAWN BY
W. UHLES

PROJECT NAME
Bubba's 33

GASTONIA
NORTH CAROLINA
EAST FRANKLIN BOULEVARD
& ARMSTRONG PARK ROAD

PROJECT NUMBER
20181046.0

SHEET TITLE
DETAILS & ELECTRICAL CONNECTIONS
LJ19-070-04

SHEET NUMBER
LC4

SCALE: NTS