Order Plans @ WWW.LDILine.com

2 NOT USED

SCALE -

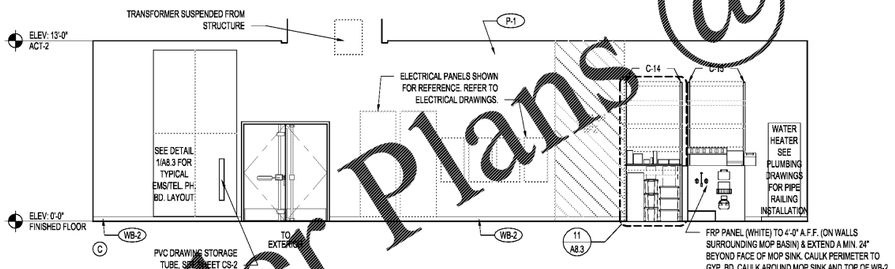

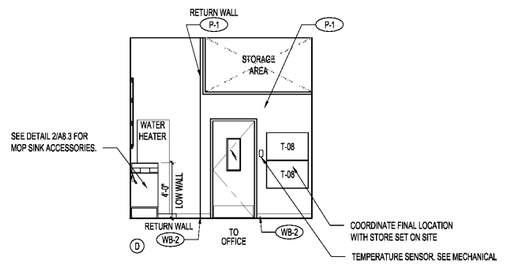

C-15 SHELF MOUNTING HEIGHTS
SHELF HEIGHTS LISTED TOP TO BOTTOM AND IDENTIFIERS LARGE OR SMALL SHELVES. DIMENSIONS ARE TO TOP OF SHELF. SHELVING FURNISHED BY ULTA AND INSTALLED BY G.C.

PCA	DAMAGES	CLEANING
16.5" - SMALL SHELF	7.5" - SMALL SHELF	11" - LARGE SHELF
16.5" - SMALL SHELF	7.5" - SMALL SHELF	11" - LARGE SHELF
16.5" - SMALL SHELF	7.5" - SMALL SHELF	19" - LARGE SHELF
16.5" - SMALL SHELF	9" - SMALL SHELF	66" LARGE SHELF
16.5" - SMALL SHELF	10" - SMALL SHELF	
7" - SMALL SHELF	18" - SMALL SHELF	
13.5" - LARGE SHELF	20" - SMALL SHELF	
RAR	BASE (AS LOW AS IT CAN GO) - LARGE SHELF	
10" - SMALL SHELF		
10" - SMALL SHELF		
80" - SMALL SHELF		

G.C. TO COORDINATE FINAL SHELF LOCATION WITH STORE SET TEAM AND STORE MANAGER.

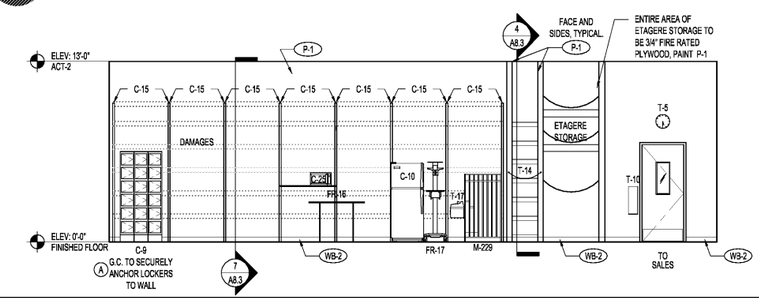

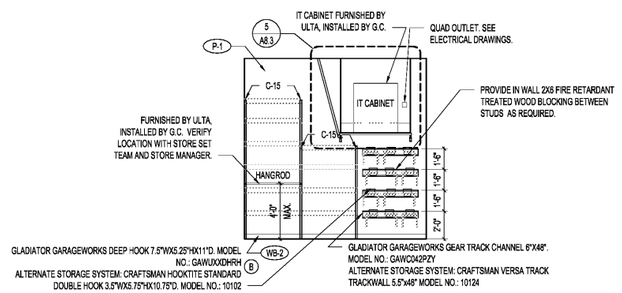

1 ELEVATIONS - STAGING

SCALE 1/4"=1'-0"

RGLA
rgla solutions, inc.
5100 River Road, Ste 125
Schiller Park, IL 60176
p. 847.671.7452
f. 847.671.4200
www.rgla.com

REVISIONS	DATE
LL & ULTA REVIEW	09/03/2019
BID ISSUE	09/03/2019
PERMIT ISSUE	09/04/2019

robert g. lyon + associates, inc.
retail architecture + planning
5100 River Road, Ste 125
Schiller Park, IL 60176
p. 847.671.7452
f. 847.671.4200
www.rgla.com

SEAL:

THE ABOVE DRAWINGS AND SPECIFICATIONS AND IDEAS, DESIGNS AND ARRANGEMENTS REPRESENTED THEREIN ARE AND SHALL REMAIN THE PROPERTY OF THIS OFFICE AND NO PART THEREOF SHALL BE COPIED, DISCLOSED TO OTHERS OR USED IN CONNECTION WITH ANY WORK OR PROJECT OTHER THAN THE SPECIFIC PROJECT FOR WHICH THEY HAVE BEEN PREPARED AND DEVELOPED WITHOUT THE WRITTEN CONSENT OF THIS OFFICE. VISUAL CONTACT WITH THESE DRAWINGS OR SPECIFICATIONS SHALL CONSTITUTE CONCLUSIVE EVIDENCE OF ACCEPTANCE OF THESE RESTRICTIONS.

WRITTEN DIMENSIONS ON THESE DRAWINGS SHALL HAVE PRECEDENCE OVER SCALED DIMENSIONS. CONTRACTORS SHALL VERIFY AND BE RESPONSIBLE FOR ALL DIMENSIONS AND CONDITIONS ON THE JOB AND THIS OFFICE MUST BE NOTIFIED OF ANY VARIATIONS FROM THE DIMENSIONS AND CONDITIONS SHOWN BY THESE DRAWINGS SHOP DETAILS MUST BE SUBMITTED TO THIS OFFICE FOR APPROVAL BEFORE FABRICATION.

© 2019 RGLA SOLUTIONS, INC.
© 2019 ROBERT G. LYON & ASSOCIATES, INC.

ULTA BEAUTY

ULTA #1613
SHOPPES OF MADISON
8201 HIGHWAY 72 WEST
SUITE C
MADISON, AL 35758

INTERIOR ELEVATIONS

DRAWN BY	IA
CHECKED BY	PK
JOB NUMBER	19047
SHEET NAME	A6.4