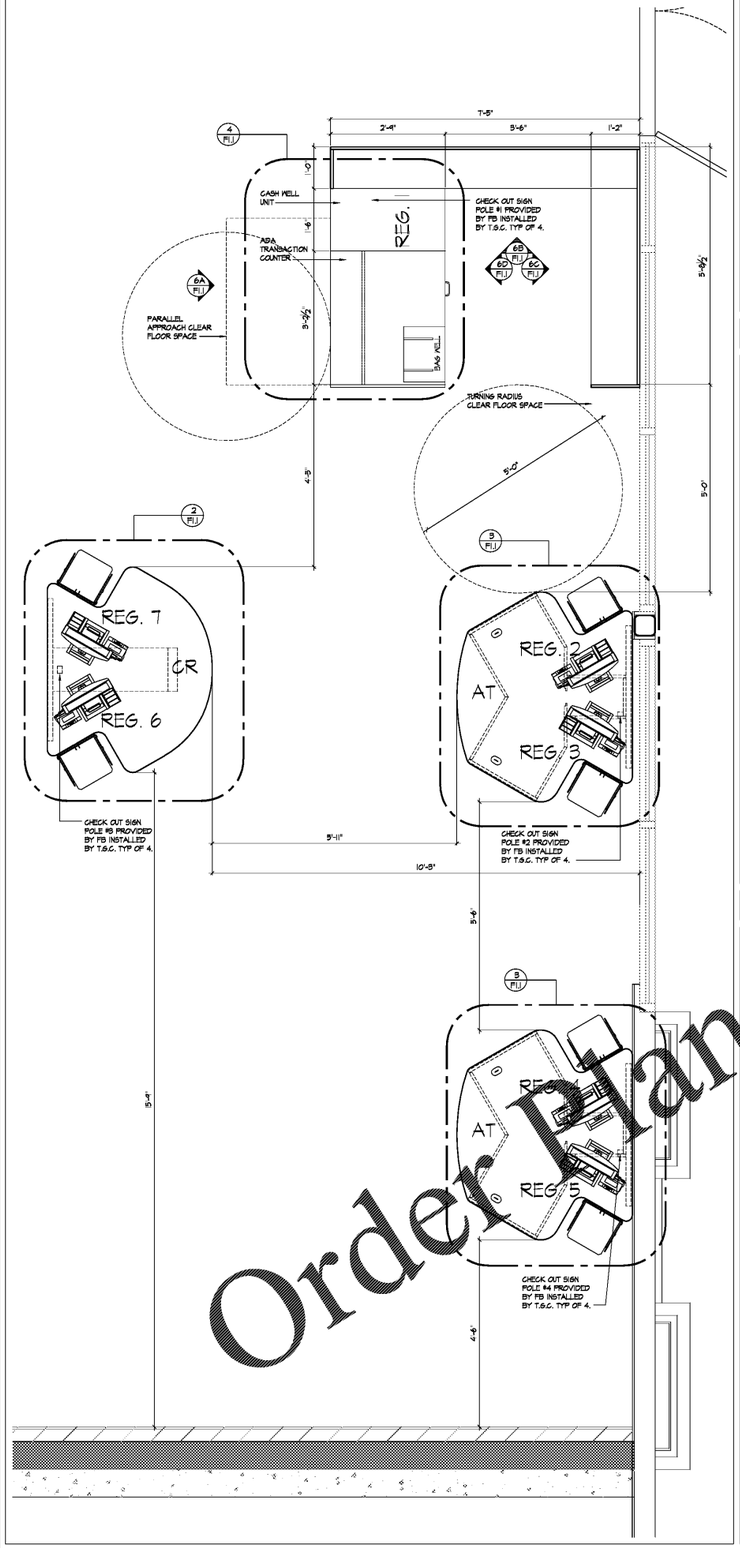

1 CHECKOUT- CASHWRAP/ BACKWRAP (WALL UNIT) - PLAN VIEW SCALE: 3/4" = 1'-0"

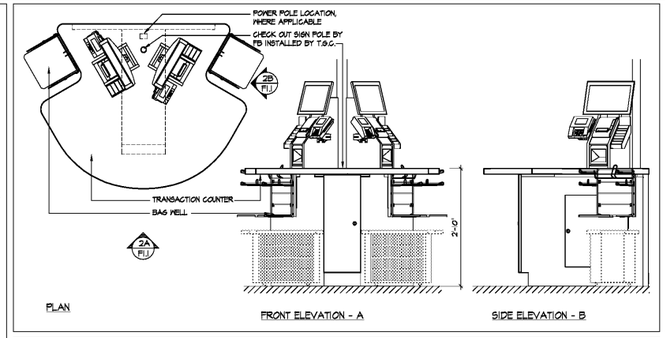

2 SELF CHECKOUT- CREDIT ONLY SCALE: 3/4" = 1'-0"

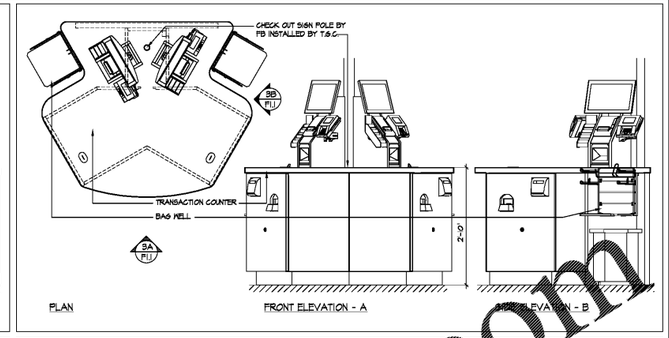

3 SELF CHECKOUT- ALL TENDER SCALE: 3/4" = 1'-0"

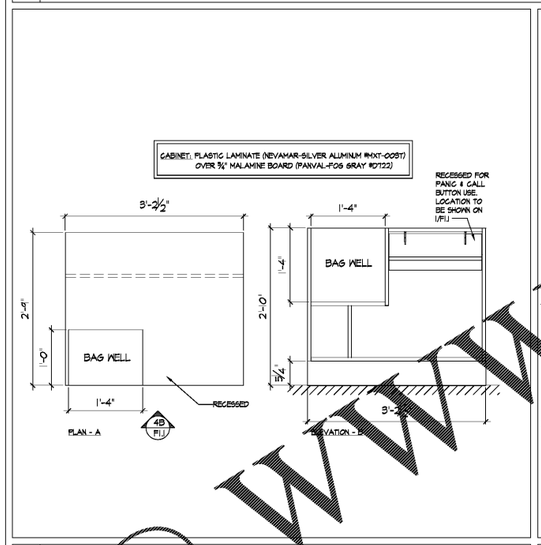

4 CHECKOUT- ADA & TYPICAL DETAILS SCALE: 1" = 1'-0"

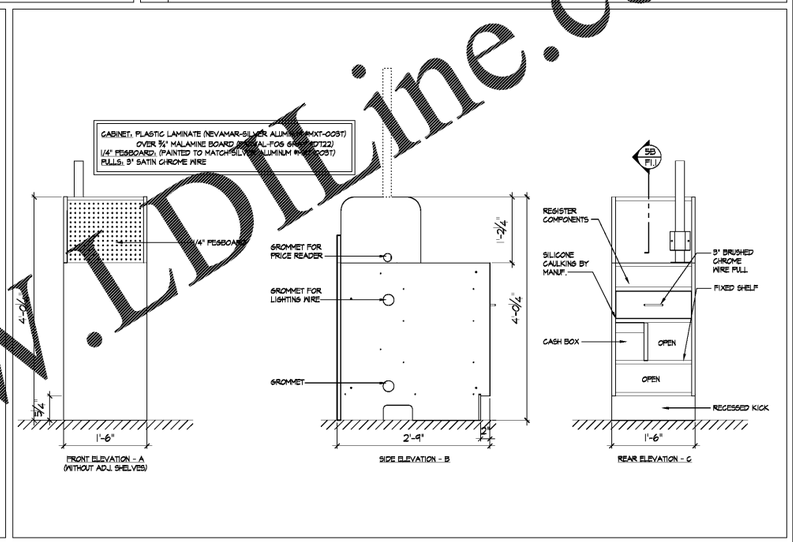

5 CHECKOUT- CASHWELL UNIT - DETAILS SCALE:1" = 1'-0"

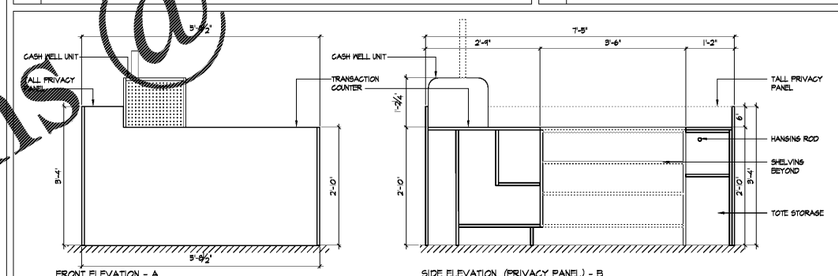

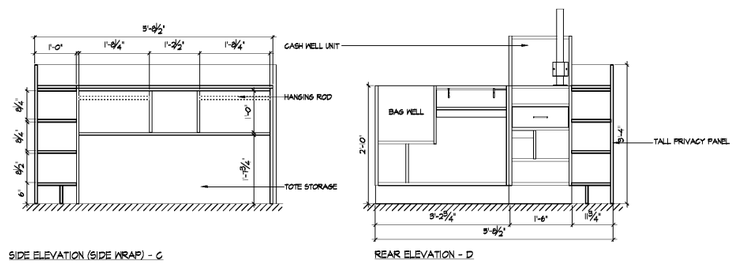

6 CHECKOUT- CASHWRAP - ELEVATIONS SCALE: 3/4" = 1'-0"

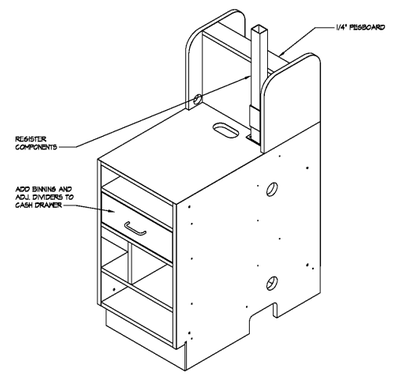

7 CHECKOUT- CASHWELL UNIT-SECTION DETAIL

Order Plans @ WWW.LDLine.com

FOR REFERENCE ONLY

ENGINEER

ARCHITECTURAL SEAL

DATE ISSUE

DATE	REVISION	
00/00/19	PERMIT / OWNER	

PROJECT NAME / LOCATION

five BELOW

THE PROMENADE
3942 PROMENADE PARKWAY
D'IBERVILLE, MS 39540

PROJECT INFORMATION

DATE: APRIL 26, 2019
PROJECT NO. 190219
DELIVERY TYPE: V-BOX

DRAWN: BLH
CHECKED: TMG

SHEET TITLE / NUMBER

CASHWRAP DETAILS

F1.1