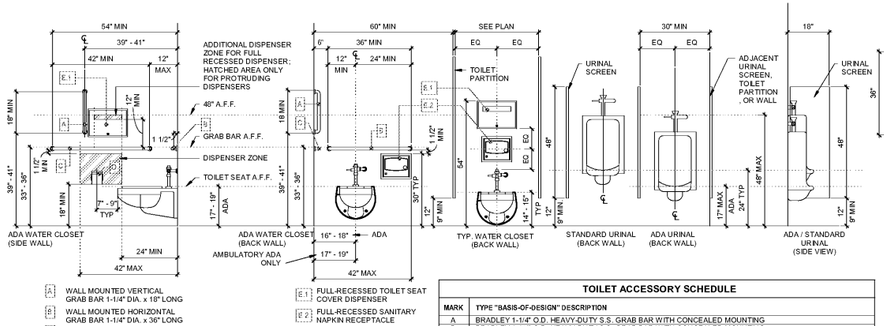

PUBLIC RESTROOM - WALL HUNG WC ACCESSORY MOUNTING HEIGHT LEGEND

TOILET ACCESSORY SCHEDULE

MARK	TYPE "BASIS-OF-DESIGN" DESCRIPTION
A	BRADLEY 1-1/4" O.D. HEAVY-DUTY S.S. GRAB BAR WITH CONCEALED MOUNTING
B	BRADLEY 1-1/4" O.D. HEAVY-DUTY S.S. GRAB BAR WITH CONCEALED MOUNTING
C	BRADLEY 1-1/4" O.D. HEAVY-DUTY S.S. GRAB BAR WITH CONCEALED MOUNTING
D	BOBRICK B-4288 CONTURA-SERIES SURFACE-MOUNTED MULTI-ROLL TOILET TISSUE DESPENSER
E.1	BOBRICK B-5013 RECESSED TOILET SEAT COVER DISPENSER
E.2	BOBRICK B-4353 CONTURA-SERIES RECESSED SANITARY NAPKIN DISPOSAL
F	BOBRICK B-165 2436 S.S. CHANNEL FRAMED MIRROR
G.1	BOBRICK B-4063 CONTURA-SERIES RECESSED SOAP DISPENSER
G.2	BOBRICK B-8263.19 AUTOMATIC (BATTERY) LAVATORY MOUNTED FOAM SOAP DISPENSER
G.3	BOBRICK B-4112 CONTURA-SERIES SURFACE-MOUNTED SOAP DISPENSER
H.1	WORLD DRYER VERDE® HI-SPEED SURFACE-MOUNTED HAND DRYER, COORDINATE W/ ELEC.
H.2	BOBRICK B-359 RECESSED PAPER TOWEL DISPENSER
I.1	BOBRICK B-43644 CONTURA-SERIES SEMI-RECESSED WASTE RECEPTACLE
I.2	BOBRICK B-43944 CONTURA-SERIES SEMI-RECESSED WASTE RECEPTACLE & PAPER TOWEL DISPENSER
I.3	BOBRICK B-43949 CONTURA-SERIES SURFACE MOUNTED WASTE RECEPTACLE & PAPER TOWEL DISPENSER
J	BOBRICK B-672 CLASSIC-SERIES SURFACE MOUNTED DOUBLE ROBE HOOK
K	KOALA KARE PRODUCTS KB-110 HORIZONTAL RECESSED MOUNTED BABY CHANGING STATION

FITNESS AND GUEST LAUNDRY EQUIPMENT SCHEDULE

MARK	TYPE "BASIS-OF-DESIGN" DESCRIPTION	SPEC #	SUPPLIER / NOTES
406	COIN OPERATED WASHER	FRONT LOAD	SPEED QUEEN COMMERCIAL - COIN OPERATED "WHITE"
407	COIN OPERATED DRYER	FRONT LOAD DRYER	SPEED QUEEN COMMERCIAL - COIN OPERATED "WHITE"
408	DECORATIVE TRASH BIN	EQ-4015	GUEST SUPPLY
415	COFFEE MACHINE	-	CONTRACTOR PROVIDED
800	TOWEL HAMPER	EQ-4017 / HAMP-01	ERWYN
801	WATER AND CUP DISPENSER	WD-4023, S2	AQUAVERVE, LLC
802	CLEANING WIPES DISPENSER	EQ-4205	2XL CORP
803	TREADMILL	932i	PRECOR TREADMILL MINIMUM STANDARD
804	ELLIPTICAL CROSS TRAINER ELLIPTICAL	EFX 534i	PRECOR ELLIPTICAL MINIMUM STANDARD
805	RECUMBENT CYCLE	RBK 815	PRECOR RECUMBENT CYCLE MIN STANDARD
806	FREE WEIGHTS AND RACK	G827U-HC / 813	PRECOR DUMBELL RACK AND DUMBELLS
807	WEIGHT BENCH	CW119	PRECOR SUPERBENCH
808	STRENGTH SYSTEM	S3.23	PRECOR FTS GLIDE - S3.23 MBA-SET-H
809	MEDICINE BALLS AND RACK	EQ-4213 / EQ-4214	SPRI MEDICINE BALLS AND RACK MED-SET-H
810	EXERCISE BALL	EQ-4215	SPRI STABILITY BALL SXBE65R
811	EXERCISE MAT	EQ-4216	SPRI EXERCISE MAT AR-PBL
812	HOTELESS SIGN	EQ-4218	HOTEL SIGNS
813	WALL MOUNTED TELEVISION	EQ-4009	37" LCD LG TV
814	EMERGENCY TELEPHONE	-	CONTRACTOR PROVIDED
815	NOT USED	-	-
816	TOWEL HOOK	EQ-4017	FORTE SCULPED ROBE HOOK, HD SUPPLY
817	WALL MOUNTED MIRROR	IF-1077	SOURCED LOCALLY, DARK CHOCOLATE
818	NOT USED	-	
819	WALL MOUNTED CLOCK	IF-1001	OFFICE DEPOT

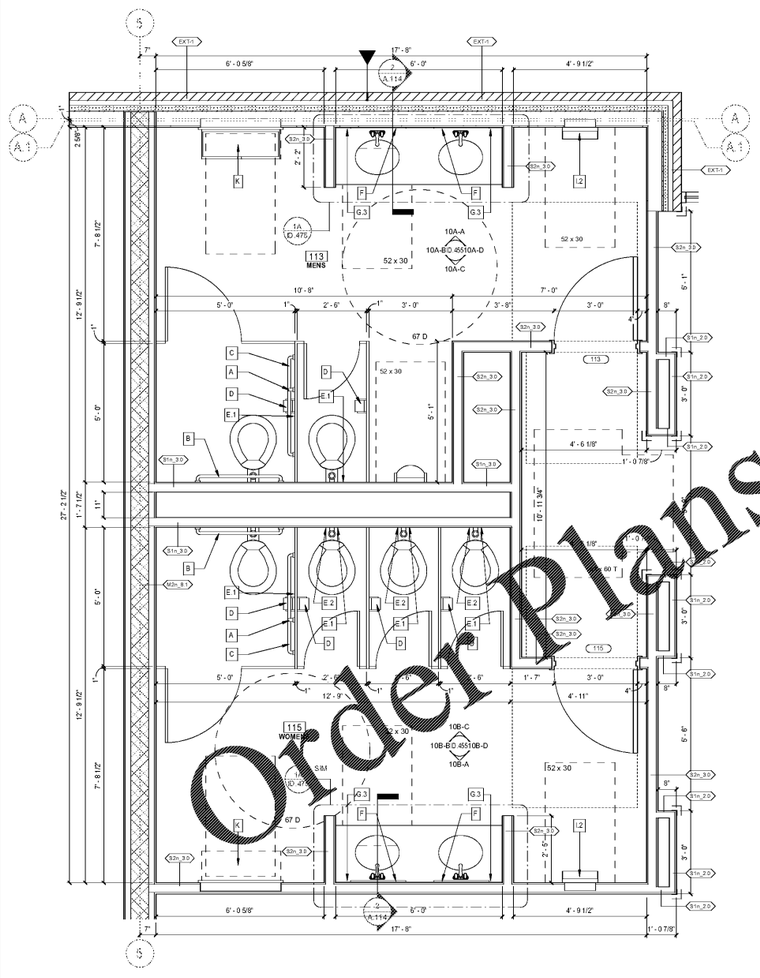

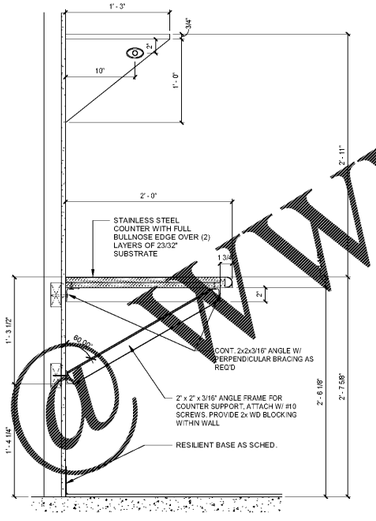

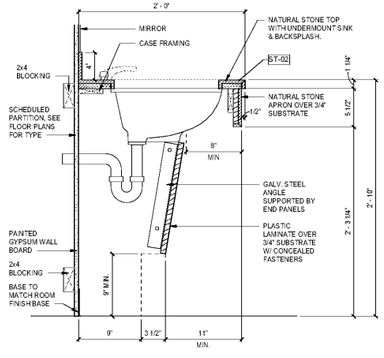

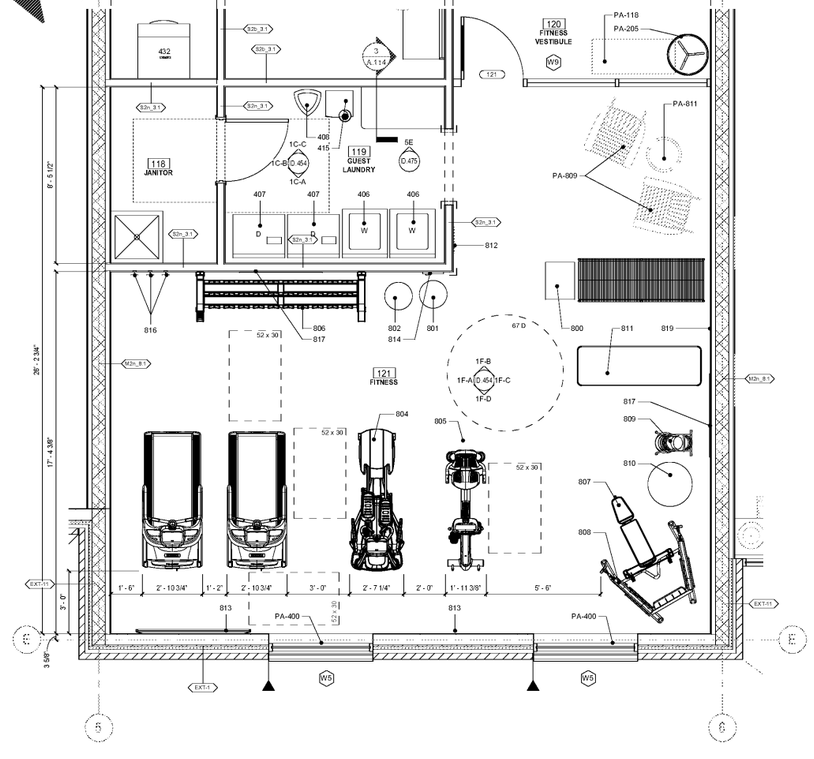

4 ENLARGED PLAN - RESTROOMS
SCALE: 1/2" = 1'-0"

2 RESTROOM VANITY DETAIL
SCALE: 1 1/2" = 1'-0"

1 ENLARGED PLAN - FITNESS
SCALE: 3/8" = 1'-0"

Order Plans @ WWW.LDLine.com

RAD ARCHITECTURE
Ragona Architecture & Design, PLLC
1454 Scaleybark Road, Charlotte, NC 28209
T: 704.372.0116 www.radarch.com

Ragona Architecture & Design PLLC REGISTERED ARCHITECTURAL CORPORATION NORTH CAROLINA CERT NO. 52928 Charlotte, N.C.

MATTHEW TODD RAGONA REGISTERED ARCHITECT NORTH CAROLINA CHARLOTTE, N.C. DATE 6/7/19

Warren Norman COMPANY

STRAND HOSPITALITY SERVICES Hotel Management, Consulting & Advisory Services

HOME 2 SUITES BY HILTON

HOME 2 SUITES BELMONT

HAWLEY AVE
BELMONT, NC 28012

KEY PLAN

Revisions		
#	Date	Description

Project Number: 18021
Issued for: CONSTRUCTION
Issue Date: 2019-06-07

DRAWING TITLE
ENLARGED FIXTURE PLANS - FITNESS AND RESTROOMS

SHEET NUMBER
A.114

This document is the property of Ragona Architecture & Design, PLLC and is not to be reproduced or copied in whole or in part. It is not to be used on any other project and is to be returned upon request. Copyright 2018 Ragona Architecture & Design, PLLC
6/7/2019 4:55:13 PM