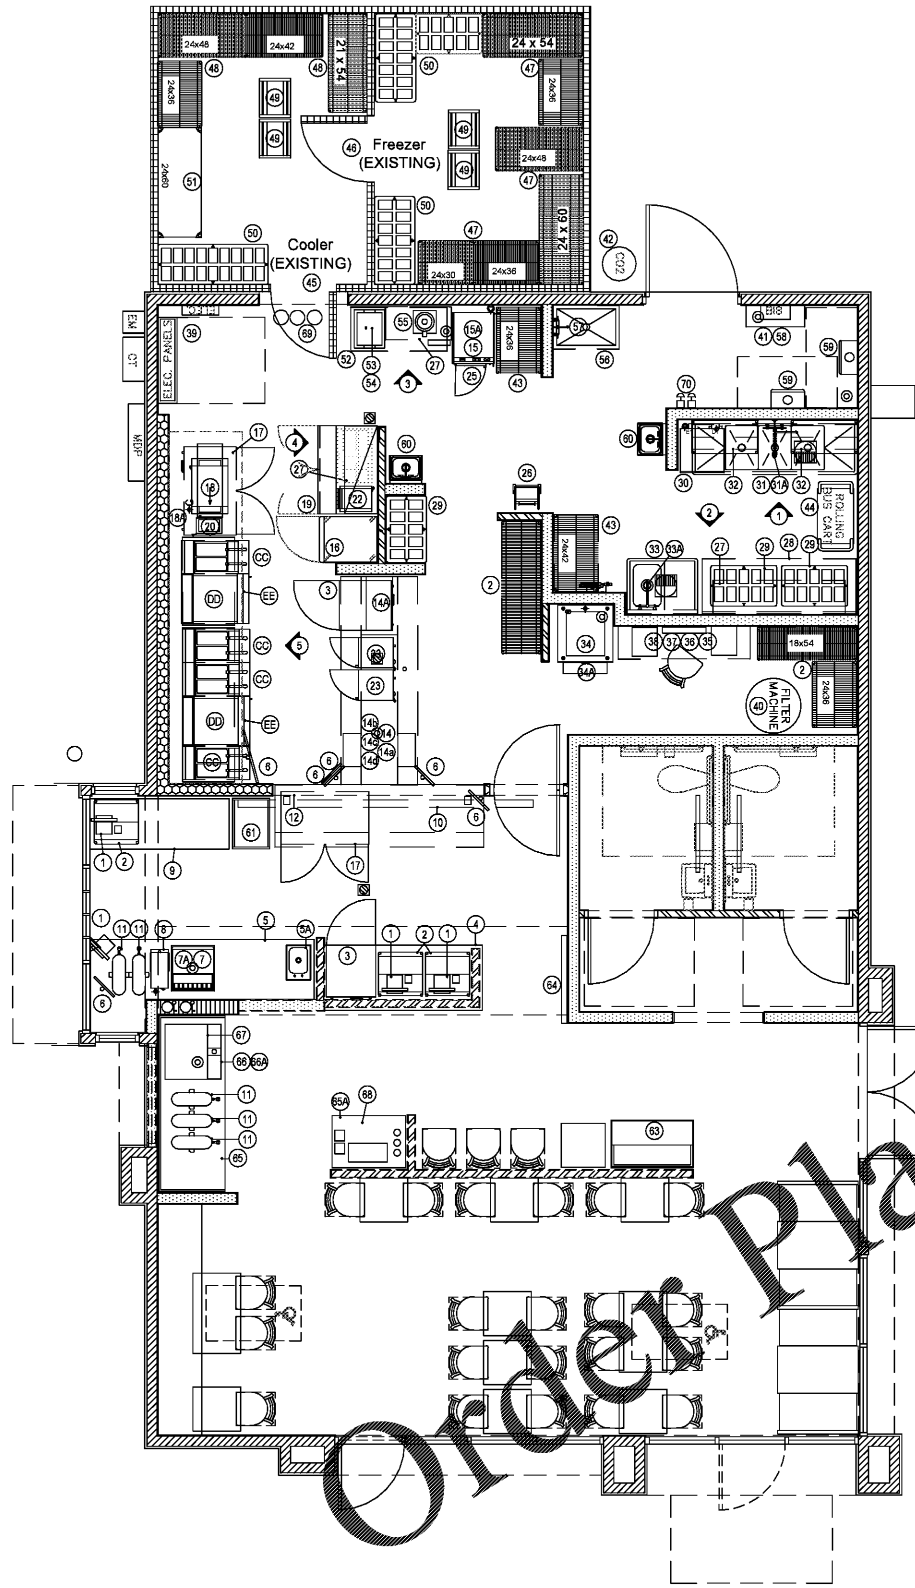

EQUIPMENT SCHEDULE

NO.	QTY.	DESCRIPTION	MANUFACTURER	PROV. BY	INSTALL BY	CONNECTED BY	REMARKS
1	4	POS/CASH REGISTERS	BY OWNER	OWNER	OWNER	OWNER	
2	LOT	WIRE SHELVING UNITS	METRO	DYKES	DYKES	DYKES	
3	2	U.C. REFRIGERATOR	TURBO AIR #MUR-28L-N6	DYKES	OWNER	OWNER	(1) HL – 2" CASTERS
4	1	SERVICE COUNTER/ FRONT	FURNITURE CO.	OWNER	OWNER	OWNER	SOLID SURFACE
5	1	FRONT COUNTER / DRIVE THRU	CUSTOM	DYKES	DYKES	DYKES	S/S TOP
5A	1	DROP-IN SINK	ADVANCE TABCO #DI-1-10SP	DYKES	DYKES	OWNER	
6	7	MONITORS	BY OWNER	OWNER	OWNER	OWNER	REQUIRES CAT 5 CABLE TO MGR's DESK
7	1	DRINK DISPENSER	BY OWNER	OWNER	OWNER	OWNER	6 OR 8 HEAD – VERIFY w/ REP.
7A	1	HEAD CARBONATOR	BY OWNER	OWNER	OWNER	OWNER	
8	1	COFFEE / TEA MAKER	BUNN-O-MATIC #35700.0019 ITCB-DV	DYKES	OWNER	OWNER	
9	1	SERVICE COUNTER/ BACK	COMLAM	OWNER	OWNER	OWNER	COUNTER
10	1	MENU BOARD (INT / EXT)	SIGN COMPANY	OWNER	OWNER	OWNER	MAINTAIN 34" CLEARANCE
11	5	TEA DISPENSERS	BUNN-O-MATIC #39600.001 TDO	DYKES	DYKES	DYKES	
12	1	HEAT LAMP / PASS THRU	MARSHALL AIR #186340	DYKES	DYKES	OWNER	
13	1	SPARE NUMBER	--	--	--	--	
14	1	"T" LINE CAPTAINS TABLE	MARSHALL AIR #173400-1	DYKES	DYKES	OWNER	#173400-1 + #173700-1
14A	1	HOLDING CABINET, HEATED	MARSHALL AIR #DH5E-33CO	DYKES	DYKES	OWNER	
14a	1	CAPTAINS TABLE	MARSHALL AIR THERMOGLO #173262	DYKES	DYKES	OWNER	INCLUDED IN CAPTAINS TABLE
14b	2	CAPTAINS TABLE	MARSHALL AIR DROP-IN #CZ3K-3	DYKES	DYKES	OWNER	INCLUDED IN CAPTAINS TABLE
14c	1	CAPTAINS TABLE	WELLS #MOD-127TD	DYKES	DYKES	OWNER	INCLUDED IN CAPTAINS TABLE
14d	2	CAPTAINS TABLE	ANTUNES #WD-20-9400100	DYKES	DYKES	OWNER	
15	1	STEAMER	GROEN #162713-CD 6-E	DYKES	DYKES	OWNER	
15A	1	STEAMER CONDENSER	GROEN #LLCH-6E	DYKES	DYKES	OWNER	
16	1	DUEL-TEMP REACH-IN	TURBO AIR #M3RF19-2-N	DYKES	DYKES	OWNER	
17	2	DBL. DR. U/C REF'G	TURBO AIR #MUR-48-N	DYKES	DYKES	OWNER	
18	1	BROILER	MARSHALL AIR #F12G-DUAL (OO4BR)	DYKES	DYKES	OWNER	DUAL BELT
18A	1	GAS HOSE	DORMONT #1675KIT2S48	DYKES	DYKES	OWNER	
19	1	SAND. TOP REFRIG.	DELFIELD # 4448N-8	DYKES	DYKES	OWNER	
20	1	COUNTER TOP WARMER	APW WYATT #W-3	DYKES	[illegible]	OWNER	
21	1	S/S WORK TABLE	FALCON FAB #67-360	DYKES	DYKES	[illegible]	[illegible]
22	1	TOASTER	APW WYATT #AT-EXPRESS	DYKES	DYKES	OWNER	
23	2	MICROWAVE	TURBO-AIR #TMW-1800HD	DYKES	DYKES	OWNER	CAPT. TABLE
24	1	S.S. MICROWAVE SHELF	FALCON FAB #86-524	DYKES	DYKES	DYKES	54" LONG WITH TISSUE SHELF
25	1	HOT HOLDING CABINET	MARSHALL AIR #DH5L-14[illegible]	DYKES	DYKES	OWNER	
26	1	SHORTENING TRANSPORTER	WP #01-SS-709	DYKES	DYKES	OWNER	
27	LOT	SHELF UNIT – WALL MOUNTED	ADVANCE TABCO	DYKES	[illegible]	DYKES	
28	1	S/S WORK TABLE	FALCON FAB #86-613M	DYKES	DYKES	DYKES	
29	2	DUNNAGE RACK	METRO #[illegible]2236PD	DYKES	DYKES	DYKES	
30	1	DISHWASHER	HOBART #[illegible]ER-2	[illegible]	DYKES	OWNER	
31	1	3-COMPARTMENT POT SINK	[illegible]ANCE TABCO #FC-3-1824-18RL-X	DYKES	OWNER	OWNER	
31A	1	PRE-RINSE FAUCET	[illegible]SS #B-0133-B	DYKES	OWNER	OWNER	+ ADD-A-FAUCET #B-0156-CR
32	4	WALL HUNG [illegible] RACK	METRO	DYKES	DYKES	DYKES	1842NK3 & 1436NK3
33	1	VEGETABLE SINK	ADVANCE TABCO #FC-1-1824-18L-X	DYKES	DYKES	OWNER	
33A	1	[illegible]CET, SPLASH MOUNT	[illegible] BRASS #5F-8WLX05	DYKES	OWNER	OWNER	
34	[illegible]	ICE [illegible]HINE	ICE-O-MATIC #GEM0650A	DYKES	DYKES	DYKES	SELF-CONTAINED, ELECTRICAL BY OTHERS
34A	1	ICE [illegible]	ICE-O-MATIC #B55PS	DYKES	DYKES	DYKES	+ KBT19 BIN TOP
[illegible]	1	MANAGER'S [illegible]	FURNITURE CO.	OWNER	OWNER	OWNER	
36	1	[illegible]C. CABINET	FURNITURE CO.	OWNER	OWNER	OWNER	
37	1	FI[illegible]NET	BY OWNER	OWNER	OWNER	OWNER	
38	1	SAFE	NKL #BS02920	DYKES	DYKES	DYKES	
[illegible]	1	ELECTRICAL PANELS	BY OTHERS	OWNER	G.C.	G.C.	
[illegible]	1	GREASE FILTER MACHINE	MIES #CD-G100SX	DYKES	DYKES	DYKES	MODIFIED W/O FILTER PLATE
41	1	BAG 'N' BOX RACK	COCA COLA	OWNER	OWNER	OWNER	
42	1	CO2 TANK	NuCo2	OWNER	OWNER	OWNER	
43	2	DISH RACK	METRO	DYKES	DYKES	DYKES	MX2436G & MX1824G
44	1	MOBILE CART	VOLLRATH #97120	DYKES	DYKES	DYKES	
45	1	WALK-IN COOLER	EXISTING	--	--	--	
46	1	WALK-IN FREEZER	EXISTING	--	--	--	
47	LOT	SHELVING UNIT – FREEZER	METRO	DYKES	DYKES	DYKES	MX2436G & MX2442G & MX2448G
48	LOT	SHELVING UNIT – COOLER	METRO	DYKES	DYKES	DYKES	MX2424G & MX2430G & MX2448G & A1460NK3
49	4	RACKS, PAN	ADV. TABCO #STR20-3W-X	DYKES	DYKES	DYKES	
50	LOT	DUNNAGE RACKS	METRO	DYKES	DYKES	DYKES	HP2236PD & HP2248PD
51	1	SHELVING UNIT	METRO	DYKES	DYKES	DYKES	MX2460F
52	1	WORK TABLE	FALCON FAB #FF2430WT	DYKES	DYKES	DYKES	34" HEIGHT
53	1	WATER COOLER STAND	FALCON FAB #FFSTAND	DYKES	DYKES	DYKES	7" HEIGHT TABLE TOP
54	1	INSULATED BEVERAGE SERVER	CARLISLE #XT1000003	DYKES	DYKES	DYKES	
55	1	BLENDER – BY OWNER	BY OWNER	OWNER	OWNER	OWNER	
56	1	MOP SINK	CUSTOM	OWNER	G.C.	G.C.	
57	1	SERVICE FAUCET, MOP SINK	T&S BRASS #B-0665	DYKES	OWNER	OWNER	
58	1	SHELF, WALL MOUNTED	ADVANCE TABCO #WS-15-36	DYKES	DYKES	DYKES	MOUNT ABOVE B.I.B. RACK
59	2	WATER HEATER	STANDARD – BY OTHERS	G.C.	G.C.	G.C.	
60	2	HAND SINK	ADVANCE TABCO # 7-PS-66	DYKES	OWNER	OWNER	WALL MT.
61	1	ENCLOSED CABINET	CHANNEL # 53C	DYKES	DYKES	DYKES	
62	LOT	FURNITURE	FURNITURE CO.	OWNER	OWNER	OWNER	
63	1	TRASH UNIT	FURNITURE CO.	OWNER	OWNER	OWNER	(1) DBL.
64	1	BACK LIT POP (DBL)	SIGN COMPANY	OWNER	G.C.	G.C.	SEE INTERIOR ELEVS.
65	1	DRINK STATION COUNTER	FURNITURE CO.	OWNER	OWNER	OWNER	
65A	1	CONDIMENT COUNTER	FURNITURE CO.	DYKES	DYKES	DYKES	
66	1	DRINK HEAD W/ ICE DISP.	BY OWNER	OWNER	OWNER	OWNER	8 OR 6 HEAD – VERIFY W/ REP.
66A	1	DRINK HEAD CARBONATOR	BY OWNER	OWNER	OWNER	OWNER	
67	1	ICE MACHINE	ICE-O-MATIC #GEM0650A	DYKES	DYKES	DYKES	SELF-CONTAINED, ELECTRICAL BY OTHERS
68	1	CONDIMENT PUMP	SERVER #67898	OWNER	OWNER	OWNER	
69	1	HOOD FIRE SUPP. SYSTEM	ANSUL (OR EQUAL)	OWNER	G.C.	G.C.	TOP OF TANK AT CEILING HEIGHT
70	2	PULLS FOR FIRE SUPP. SYS.	ANSUL (OR EQUAL)	OWNER	G.C.	G.C.	PER LOCAL CODES
71	1	WATER FILTER	ECOLAB #9320-2268	OWNER	G.C.	G.C.	
			ELECTRIC FRYERS				
AA	1	EXHAUST HOOD #1 @ 144"	MARSHALL AIR	OWNER	G.C.	G.C.	FRYERS
BB	1	EXHAUST HOOD #2 @ 52"	MARSHALL AIR	OWNER	G.C.	G.C.	BROILER
CC	4	ELECTRIC FRYER – SMALL	VULCAN # 1CEF40-1CPTD	DYKES	DYKES	OWNER	
DD	2	ELECTRIC FRYER – LARGE	VULCAN # 1CEF75-1CPTD	DYKES	DYKES	OWNER	
EE	2	REFRIGERATED BASE 72"	TRAULSEN # TE072LT	DYKES	DYKES	OWNER	

GENERAL NOTES
THIS DRAWING IS FOR REFERENCE USE ONLY. NOT FOR CONSTRUCTION.

0 5' 10'

Order Plans @ WWW.LDIILine.com

FOODSERVICE DYKES EST. 1964 SOLUTIONS
1217 JORDAN LANE
HUNTSVILLE, AL. 35816
OFFICE: 256-799-7023
FAX: 256-837-3443

THIS SET OF DOCUMENTS AND THE DESIGN SHOWN HEREIN ARE THE PROPERTY OF DYKES FOODSERVICE SOLUTIONS, INC. REPRODUCTION VIOLATION OR ANY OTHER UNAUTHORIZED USE OF THESE DOCUMENTS WITHOUT THE WRITTEN CONSENT OF DYKES FOODSERVICE SOLUTIONS WILL BE SUBJECT TO LEGAL ACTION.

PROJECT NAME :
Captain D's
GAFFNEY, S.C.

DRAWN BY: CHAD C.
CHECKED BY: ERIC W.

REVISION NO.	DATE:
.	.
.	.
.	.
.	.
.	.
.	.
.	.
.	.
.	.
.	.

AS BUILT DRAWING DATE : *

DRAWING APPROVAL
☐ DRAWING APPROVED
☐ APPROVED AS NOTED
☐ RESUBMIT DRAWING

SIGNATURE

PROJECT NO. : CDPL-44E-18 FD-MODIFIED
DRAWING DATE: 1-14-19
TITLE : EQUIPMENT LAYOUT & SCHEDULE
SHEET NO. : K-1
SCALE: 1/4 " = 1'-0"