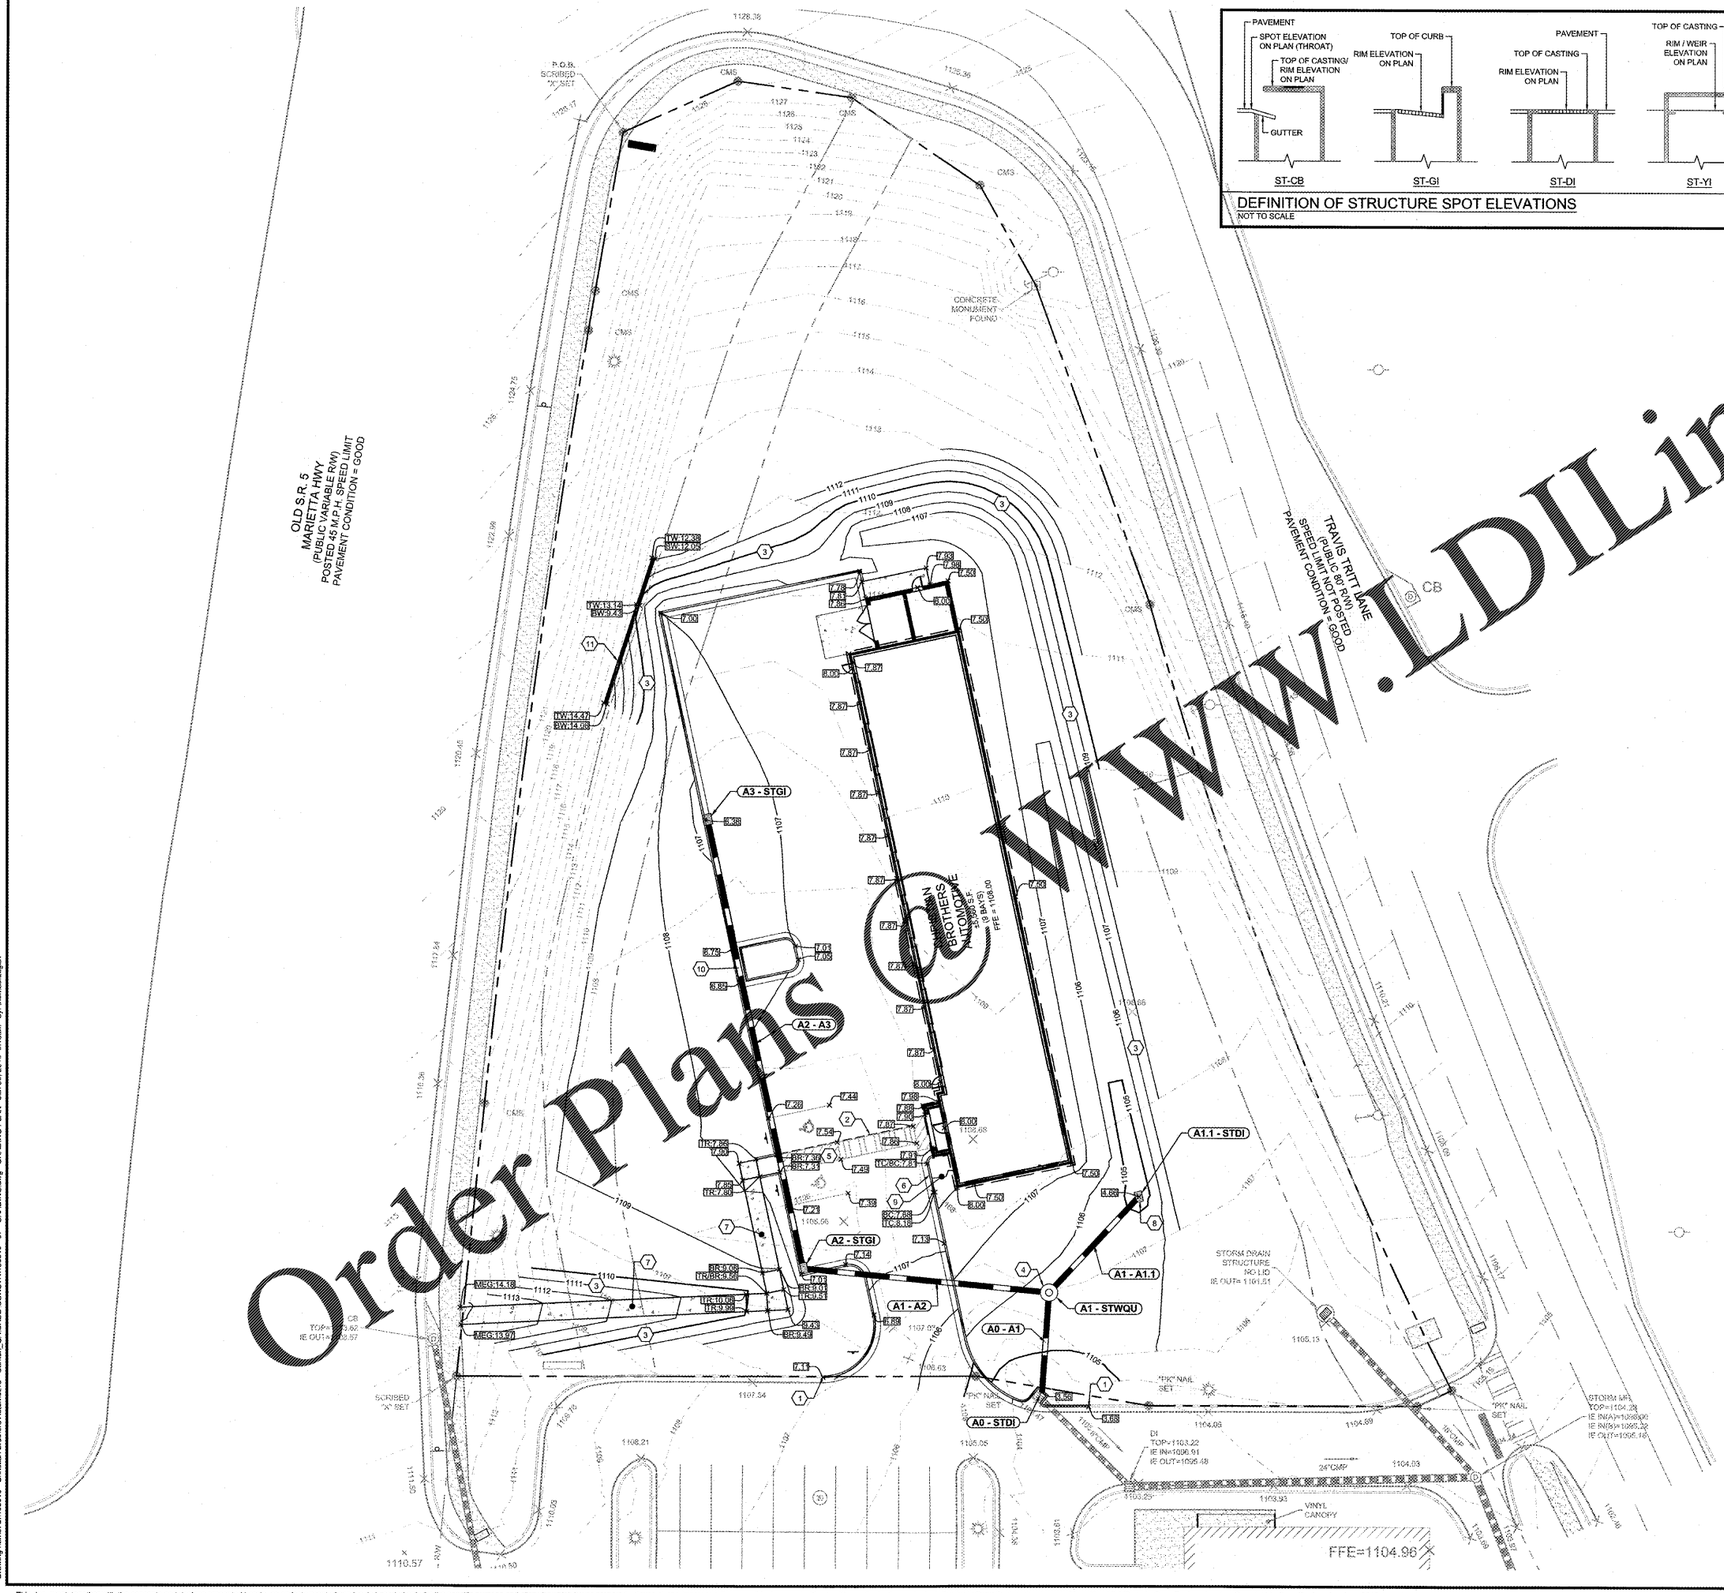
OLD S.R. 5
MARIETTA HWY
(PUBLIC VARIABLE R/W)
POSTED 45 M.P.H. SPEED LIMIT
PAVEMENT CONDITION = GOOD
TRAVIS TRITT LANE
(PUBLIC 60' R/W)
SPEED LIMIT NOT POSTED
PAVEMENT CONDITION = GOOD
P.O.B. SCRIBED "X" SET
CONCRETE MONUMENT FOUND
FFE=1104.96
VINYL CANOPY
STORM DRAIN STRUCTURE NO LID IE OUT= 1101.21
A0 - STDI
A1 - STWQU
A1 - A1.1
A1 - A2
A2 - STGI
A2 - A3
A3 - STGI
A1.1 - STDI
DI TOP=1103.22 IE IN=1096.51 IE OUT=1095.48
24" CMP
"PK" NAIL SET
SCRIBED "X" SET
TOP = 1110.62 IE OUT = 1110.57
1110.57 - R/W
1108.21
1107.54
1108.63
1105.05
1104.89
1104.03
1103.93
1103.25
1105.13
1125.36
1120.77
1120.46
1122.98
1124.25
1125.65
1111.36
