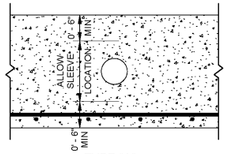

TYPE "A"

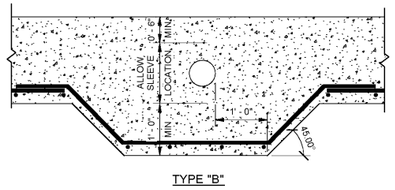

TYPE "B"

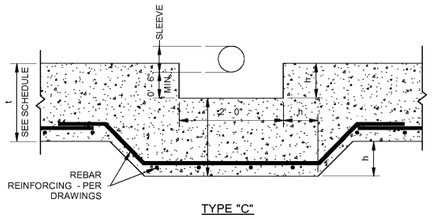

TYPE "C"

MAXIMUM ALLOWABLE SLEEVE 10" DIA.

Typical Pipe Sleeve Through Foundation Detail
SCALE: 3/4" = 1'-0"

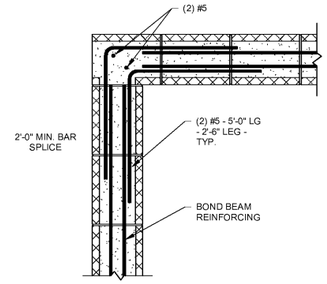

Typical Bond Beam Detail At Corner
SCALE: 3/4" = 1'-0"

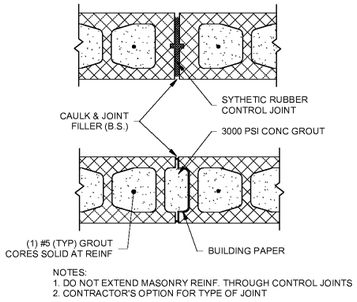

Control Joints
SCALE: 3/4" = 1'-0"

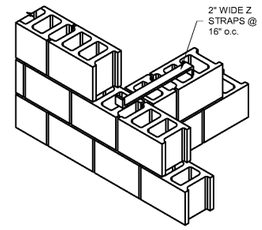

Typical Intersection of Masonry Walls
SCALE: 3/4" = 1'-0"

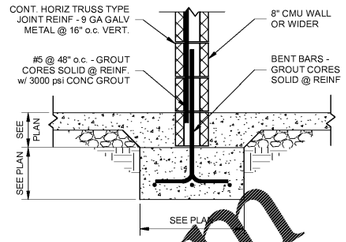

Typical Interior Wall Footing
SCALE: 3/4" = 1'-0"

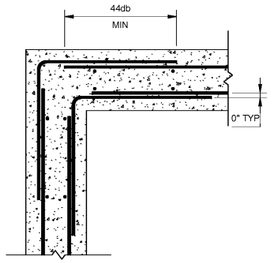

Typical Reinforcing Around Corner
SCALE: 3/4" = 1'-0"

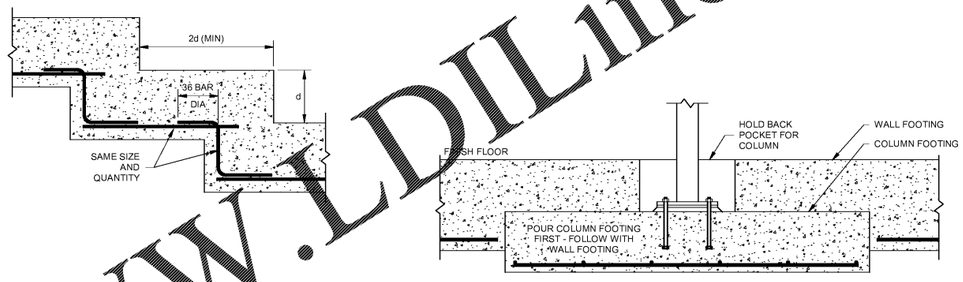

Typical Step Footing Detail
SCALE: 3/4" = 1'-0"

Typical Column & Wall Footing
SCALE: 3/4" = 1'-0"

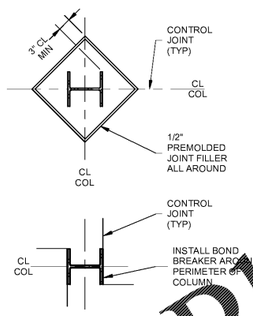

Typical Isolation Joint Details
SCALE: 3/4" = 1'-0"

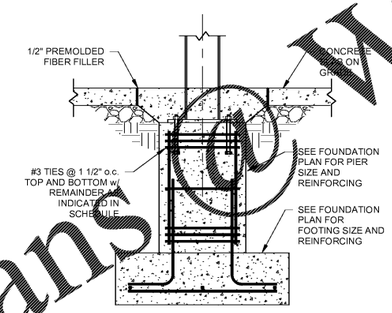

Typical Pier Detail
SCALE: 3/4" = 1'-0"

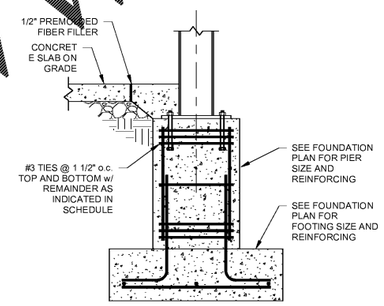

Typical Pier Detail At Exterior Wall
SCALE: 3/4" = 1'-0"

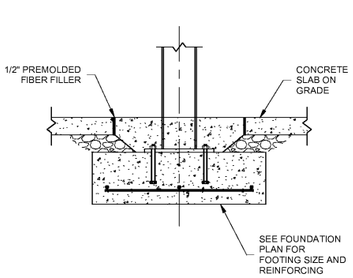

Typical Interior Column Footing Detail
SCALE: 3/4" = 1'-0"

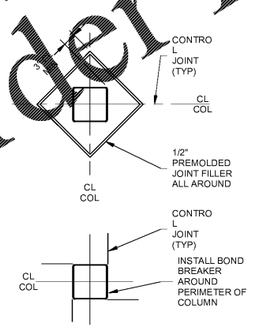

Typical Isolation Joint Details
SCALE: 3/4" = 1'-0"

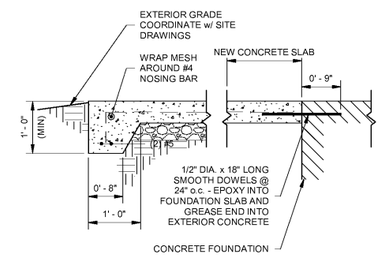

Typical Frost Wall
SCALE: 3/4" = 1'-0"

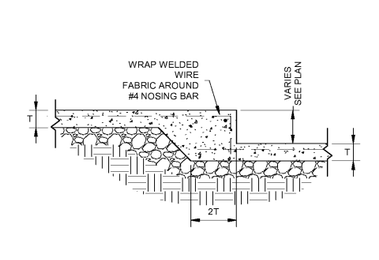

Typical Depressed Slab Detail
SCALE: 3/4" = 1'-0"

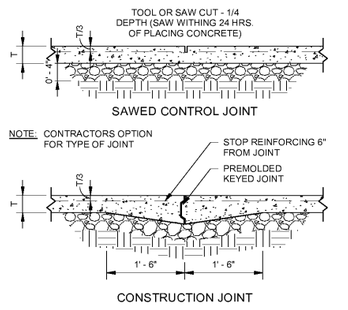

Typical Crack Control Joints
SCALE: 3/4" = 1'-0"

Order Plans @ WWW.LDILine.com

No.	Description	Date

DISCLAIMER:
Meister Architects PC. is providing, by agreement with certain parties, materials stored electronically. The parties recognize that subsequent changes to these materials, documents, or other information recorded on or transmitted as electronic media (including but not necessarily limited to Text, Data, Graphic, Video, and Audio files) may occur either intentional or unintentional, due to, among other causes, the inherent operation of computer software and hardware errors, or human alteration. Accordingly, all such documents are provided to the parties for informational purposes only and are not guaranteed to be error-free or accurate as a record document. Any reliance thereon is deemed to be unreasonable and unenforceable. The signed and/or sealed hard copy documents of Meister Architects or Service are the only true documents of record.

MEISTER·COX ARCHITECTS
INFO@MEISTER-COX.COM
PHONE: 610-375-1331 FAX: 610-375-4565
1522 PENN AVENUE WYOMISSING, PA 19610
WWW.MEISTER-COX.COM

SEAL:

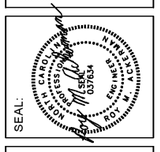

FOUNDATION DETAILS

HOLIDAY INN EXPRESS & SUITES
INTERSECTION OF HAYNES PLACE & LAMM RD.
WILSON, NC 27893

BARRY ISETT & associates
610.398.0904
barryisett.com

STATUS:	PERMIT
PROJ. DATE:	06-05-19
PROJ. NO.	1083218.000
PRINTED:	6/5/2019 4:24:10 PM
DRAWN BY:	RPK
CHECKED BY:	RMA
SHEET NO.	S1.2
SCALE:	3/4" = 1'-0"

BIM 360://1083218.000_HIEX-Wilson-NC_R19/Struct_1083218000_HIEX_Wilson-NC_R19.rvt