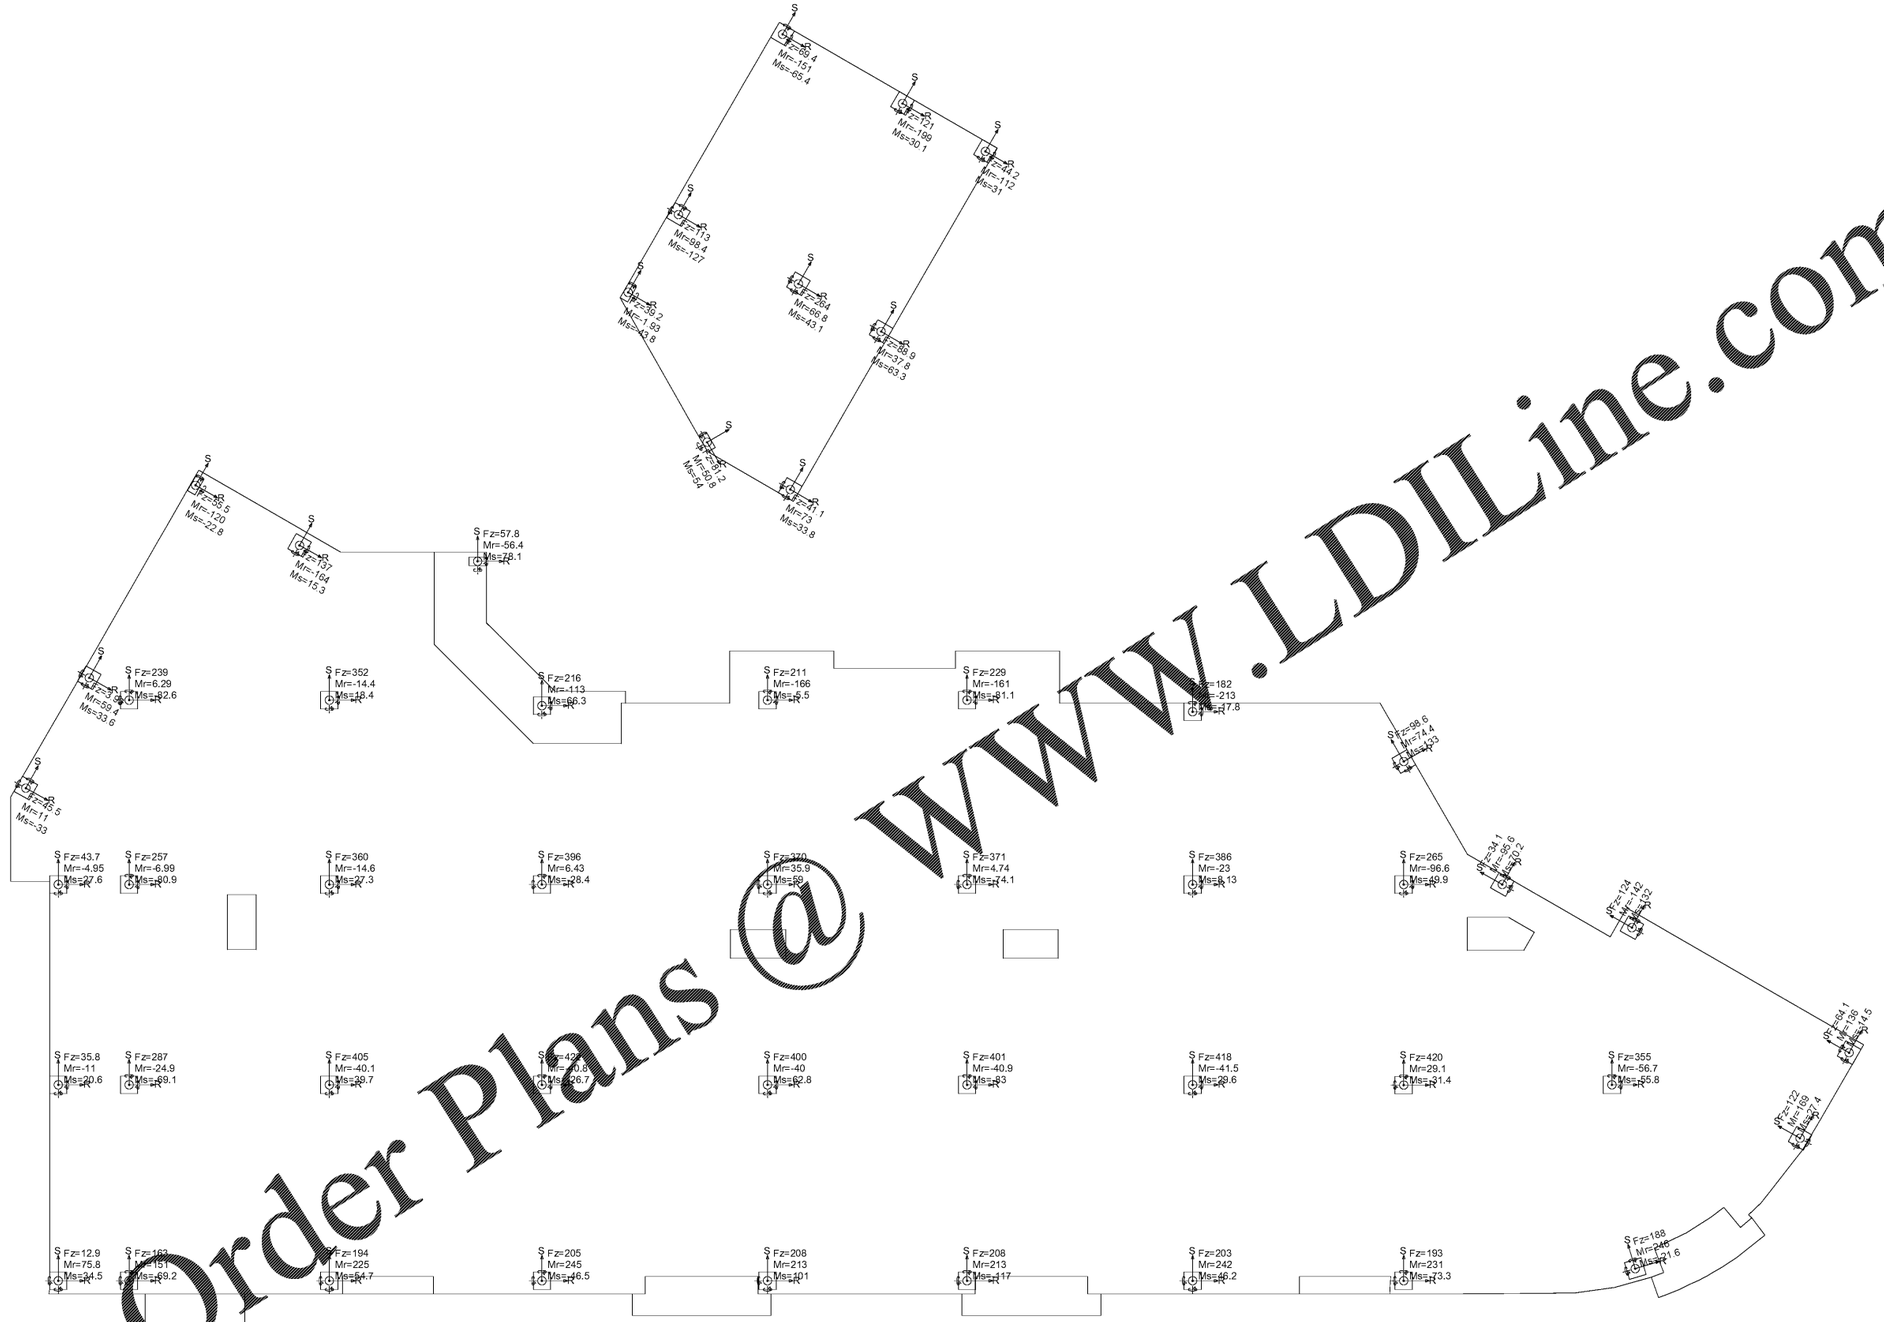

Fz= FACTORED VERTICAL LOADS (KIPS)
Mr,Ms= FACTORED MOMENTS AROUND 2 AXES (KIPS-FT)

1 COLUMN LOADS

SCALE: 1/8" = 1'-0"

Order Plans @ WWW.LDILine.com

Common North, Prospect, KY

Lyric at Norton Commons
Prospect, Kentucky

Bristol Development Group
381 Mallory Station Rd, Suite 204
Franklin, TN 37067

NALIN H. JOSHI, P.E.
4321 MAYWOOD DRIVE
JACKSONVILLE, FL 32277
NALINJAYSHREE@AOL.COM
(904) 744-6133

Butch L. Charlan, AIA
Charlan Brock & Associates

charlan • brock associates
architects • planners
1770 fennell street
maitland florida 32751-7208
407 660 8900 f:407 875 9948
www . cbaarchitects . com

COLUMN LOADS

date: 06-04-2019
job no: 3789.15
drawn by: COOL
reviewed by: NHJ
issue history:
Δ Date

Permit Set 06/04/2019

S2.14

charlan, brock & associates, inc. hereby reserves its common law copyright and other property rights in these plans, ideas, and designs. these ideas, designs, and plans are not to be reproduced, changed or copied in any form or manner whatsoever, nor are they to be assigned to any third party, without first obtaining the express written permission from c.b.a., inc. written dimensions shall have precedence over scale dimensions.