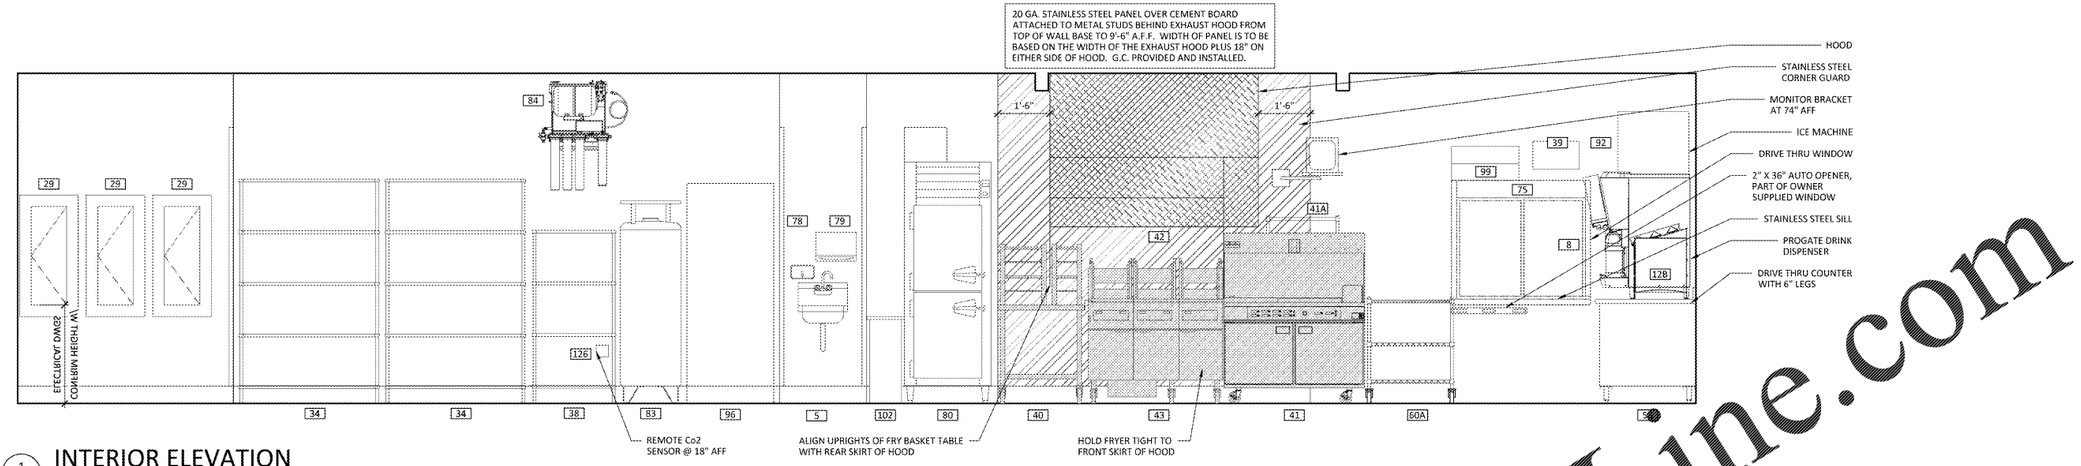

1 A6.1 **INTERIOR ELEVATION**
1/2" = 1'-0"

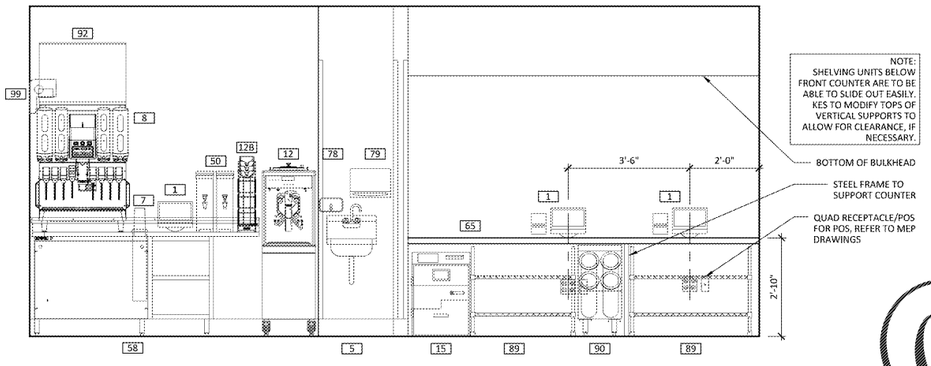

2 A6.1 **INTERIOR ELEVATION**
1/2" = 1'-0"

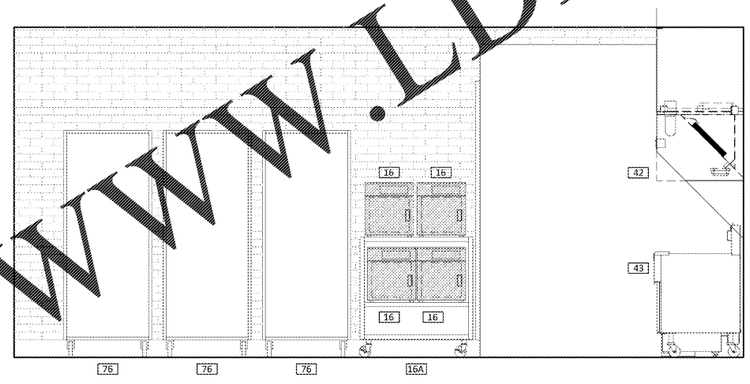

3 A6.1 **INTERIOR ELEVATION**
1/2" = 1'-0"

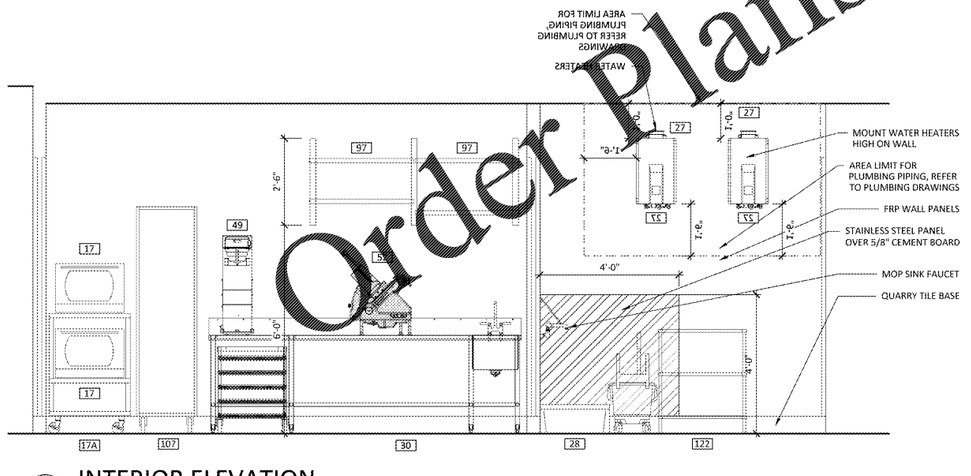

4 A6.1 **INTERIOR ELEVATION**
1/2" = 1'-0"

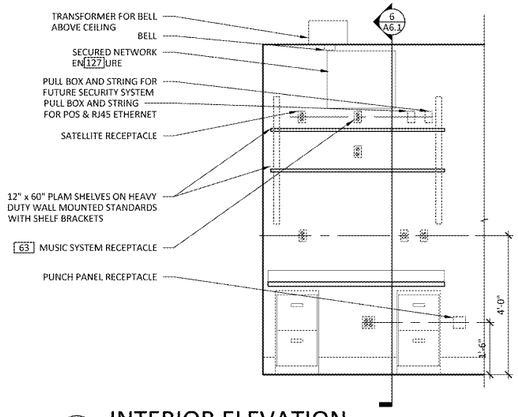

5 A6.1 **INTERIOR ELEVATION**
1/2" = 1'-0"

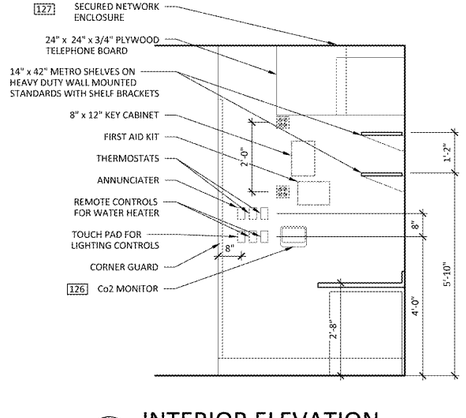

6 A6.1 **INTERIOR ELEVATION**
1/2" = 1'-0"

Order Plans @ WWW.LDILine.com

r e d
architecture + planning
174 east long street
suite 300
columbus, ohio 43215
tel: 614.487.8770
fax: 614.487.8777

NOT FOR CONSTRUCTION, FOR REFERENCE ONLY

PROPRIETARY INFORMATION NOTICE:
THESE PROTOTYPICAL DOCUMENTS MAY REQUIRE REVISIONS TO CONFORM TO LOCAL, STATE, AND FEDERAL CODES, ORDINANCES OR OTHER CONDITIONS. THE DESIGN CONCEPTS EMBODIED IN THESE DOCUMENTS ARE SPECIFICALLY FOR THIS PROJECT. INFORMATION CONTAINED HEREIN REMAINS THE SOLE PROPERTY OF ARBY'S RESTAURANT GROUP. IS CONFIDENTIAL AND PROPRIETARY AND IS NOT TO BE COPIED, REPRODUCED, DISCLOSED OR OTHERWISE TRANSFERRED TO OTHER PARTIES IN ANY FORM WHATSOEVER WITHOUT THE EXPRESS WRITTEN CONSENT OF ARBY'S RESTAURANT GROUP.

Arby's

Copyright© 2019 by Arby's Restaurant Group

ARBY'S RESTAURANT
INSPIRE WORKSMART 2400
2385 LEN PATTERSON RD
FORT MILL, SC 29708
FOR
BRUMIT RESTAURANT GROUP, LLC
40 SEMINOLE STREET, ASHEVILLE, NC 28803

PROJECT NUMBER: ARF149

ISSUE	DATE
OWNER REVIEW	AUG 7, 2019

INTERIOR ELEVATIONS

SHEET: A6.1

8/6/2019 6:18 PM