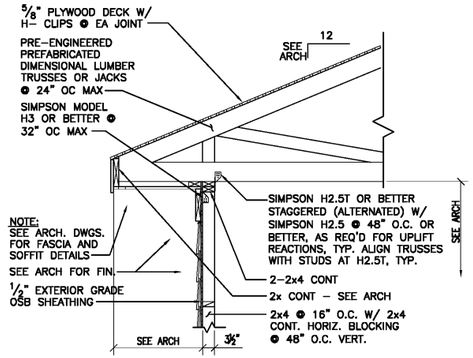

SECTION 1 (F1-S5.0)
3/4"=1'-0"

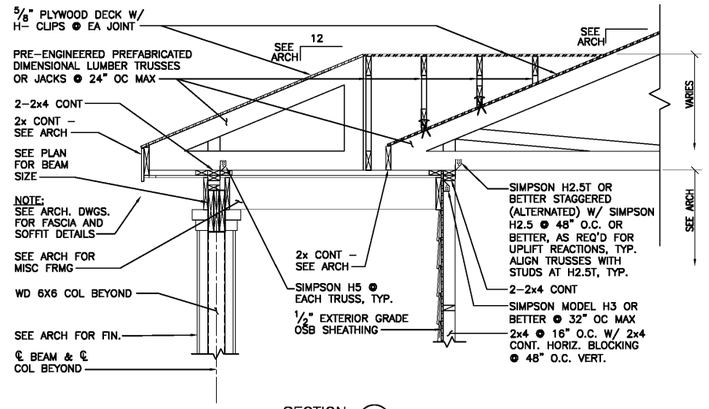

SECTION 2 (F1-S5.0)
3/4"=1'-0"

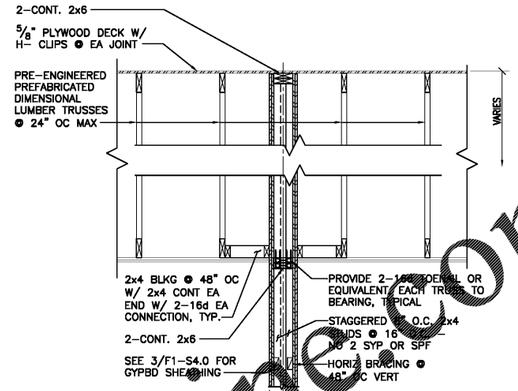

SECTION 3 (F1-S5.0)
3/4"=1'-0"

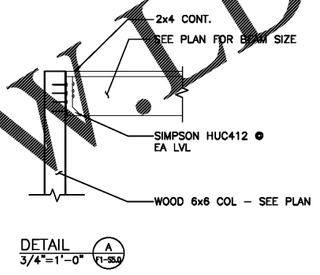

DETAIL A (F1-S5.0)
3/4"=1'-0"

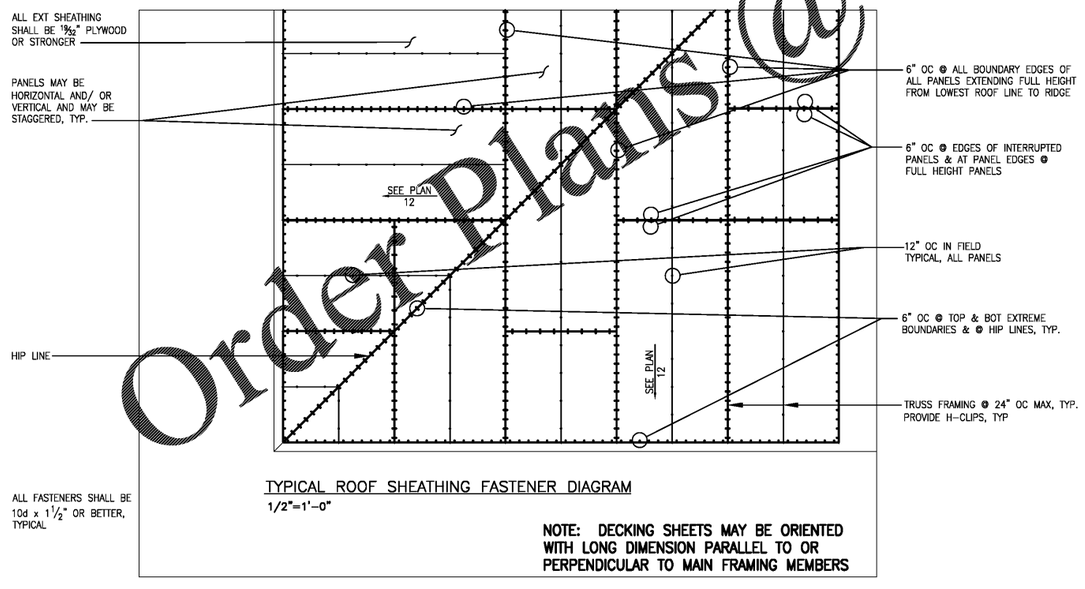

TYPICAL ROOF SHEATHING FASTENER DIAGRAM
1/2"=1'-0"

NOTE: DECKING SHEETS MAY BE ORIENTED WITH LONG DIMENSION PARALLEL TO OR PERPENDICULAR TO MAIN FRAMING MEMBERS

Order Plans @ WWW.LDILine.com

AUBURN STRUCTURAL DESIGN, INC.
ROY H. MAYO, JR. P.E.
2008 JANABROOKE LN
AUBURN, AL 36830
(334) 826-8040
engineer@austructure.com/
www.austructure.com

Pate Design Group, Inc.
Architecture / Interiors
4168 Abbotts Bridge Road
Duluth, Georgia 30097
(p) 770.814.0885
(f) 770.814.0886
Kirby@patedesigngroup.com

F-1 UNIT
WISTERIA RIDGE
Will-O-War LLC
75 North Main Street
Watkinsville, GA 30677

Issue & Revisions:

No.	Date	Description
1	04/01/19	CLARIFICATION

ROOF FRAMING SECTIONS & DETAILS

Drawn: CKT
Checked: RHM
Contract No.:
Scale: AS NOTED

STATE OF GEORGIA REGISTERED PROFESSIONAL ENGINEER HOWARD MAYO

F1-S5.0

040119 of sheets

THIS DRAWING IS THE PROPERTY OF PATE DESIGN GROUP AND IS NOT TO BE COPIED IN WHOLE OR IN PART. IT IS TO BE USED FOR THE PROJECT AND SITE SPECIFICALLY IDENTIFIED HEREIN AND IS NOT TO BE USED IN ANY OTHER PROJECT. IT IS TO BE RETURNED UPON REQUEST.

RELEASED FOR CONSTRUCTION