EQUIPMENT PLAN KEY NOTES

A.	CAULK ALL COUNTERTOP "FOOTBALLS" TO THE COUNTER TO PREVENT LIQUID FROM INFILTRATING THE METAL BASE. USE CLEAR SILICONE CAULKING. (BY G.C.)
B.	CAULK THE BACK SIDE OF THE COUNTER TO THE UPRIGHT BAKERY CASE TO AVOID SUGAR/FOOD TRAPPINGS. USE CLEAR SILICONE CAULKING (BY EMI)
C.	REMOVE THE LEGS FROM THE COUNTERTOP SUGAR DISPENSERS(F4) SO THEY SIT FLUSH WITH THE EQUIPMENT. (BY G.C.)
D.	UPRIGHTS ARE SHIPPED WITH HINGES ON THE RIGHT SIDE. GENERAL CONTRACTOR TO MODIFY DOOR SWING ON UPRIGHTS TO MATCH PLAN AS SHOWN.

EQUIPMENT PLAN KEY NOTES

A.	SEE SHEET A401 FOR EQUIPMENT SCHEDULE
B.	SEE SHEET A402 FOR ACCESSORY SCHEDULE.

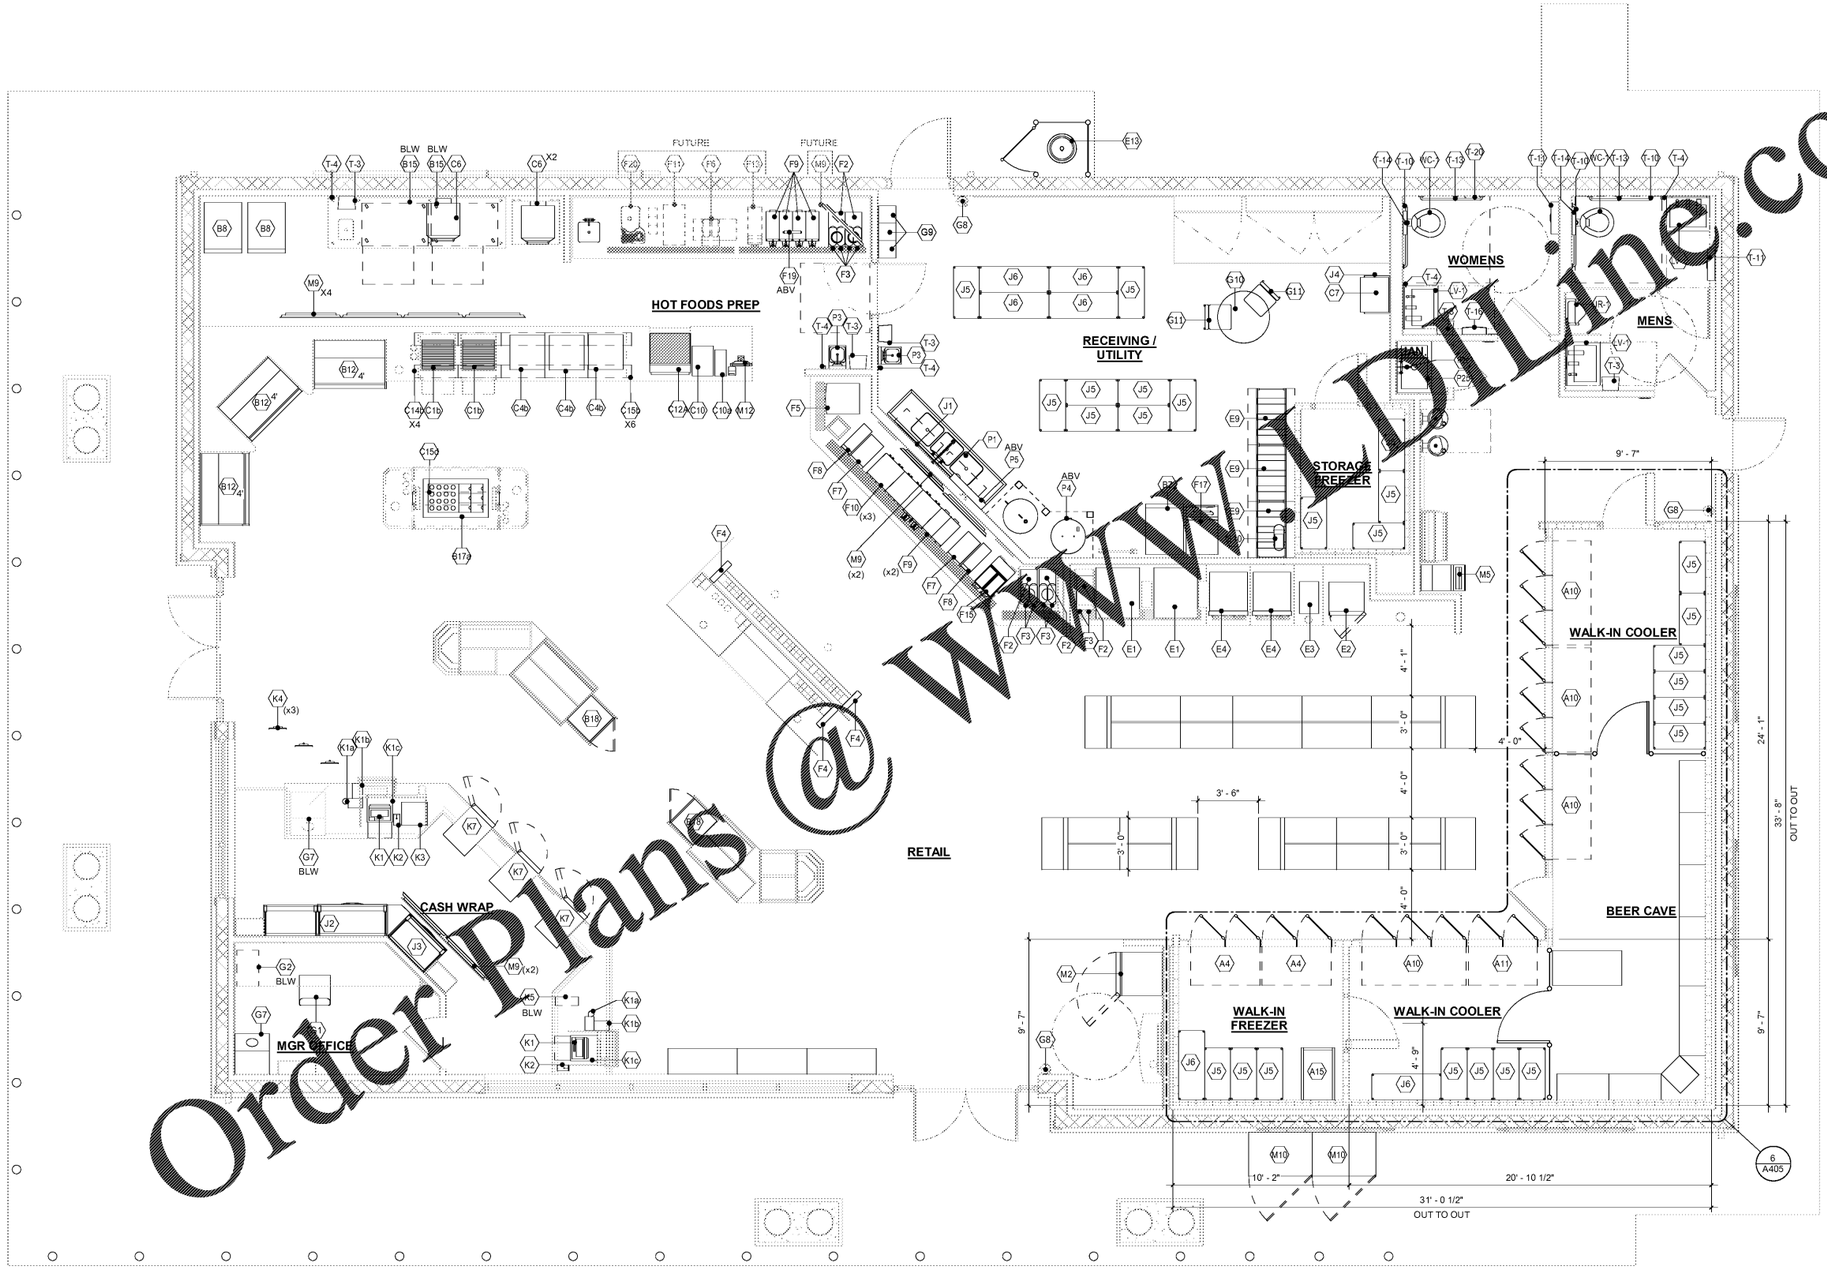

1 EQUIPMENT PLAN
1/4" = 1'-0"

Order Plans @ WWW.LDILine.com

MERCH PLAN DATED: XX/XX/XX

HFA
Creating Solutions Meaningful Places
HARRISON FRENCH & ASSOCIATES, LTD
t 508.528.0770
31 Hayward Street
Franklin, Massachusetts 02038
www.hfa-ae.com

STIPULATION FOR REUSE

THIS DRAWING WAS PREPARED FOR USE ON A SPECIFIC SITE AT Micco, FL CONTEMPORARIANEOUSLY WITH ITS ISSUE DATE ON 9/27/19 . AND IT IS NOT SUITABLE FOR USE ON A DIFFERENT PROJECT SITE OR AT A LATER TIME. USE OF THIS DRAWING FOR REFERENCE OR EXAMPLE ON ANOTHER PROJECT REQUIRES THE SERVICES OF PROPERLY LICENSED ARCHITECTS AND ENGINEERS. REPRODUCTION OF THIS DRAWING FOR REUSE ON ANOTHER PROJECT IS NOT AUTHORIZED AND MAY BE CONTRARY TO THE LAW.

Cumberland FARMS

Store Number: 9747
8090 US1
Micco, FL 32976

JOB NUMBER: 41-17-00190

ISSUE BLOCK

	CLIENT REVIEW	08/30/19
	100%	09/27/19

CHECKED BY:	JEO
DRAWN BY:	ZC
DOCUMENT DATE:	9/27/19

EQUIPMENT PLAN

SHEET:
A150