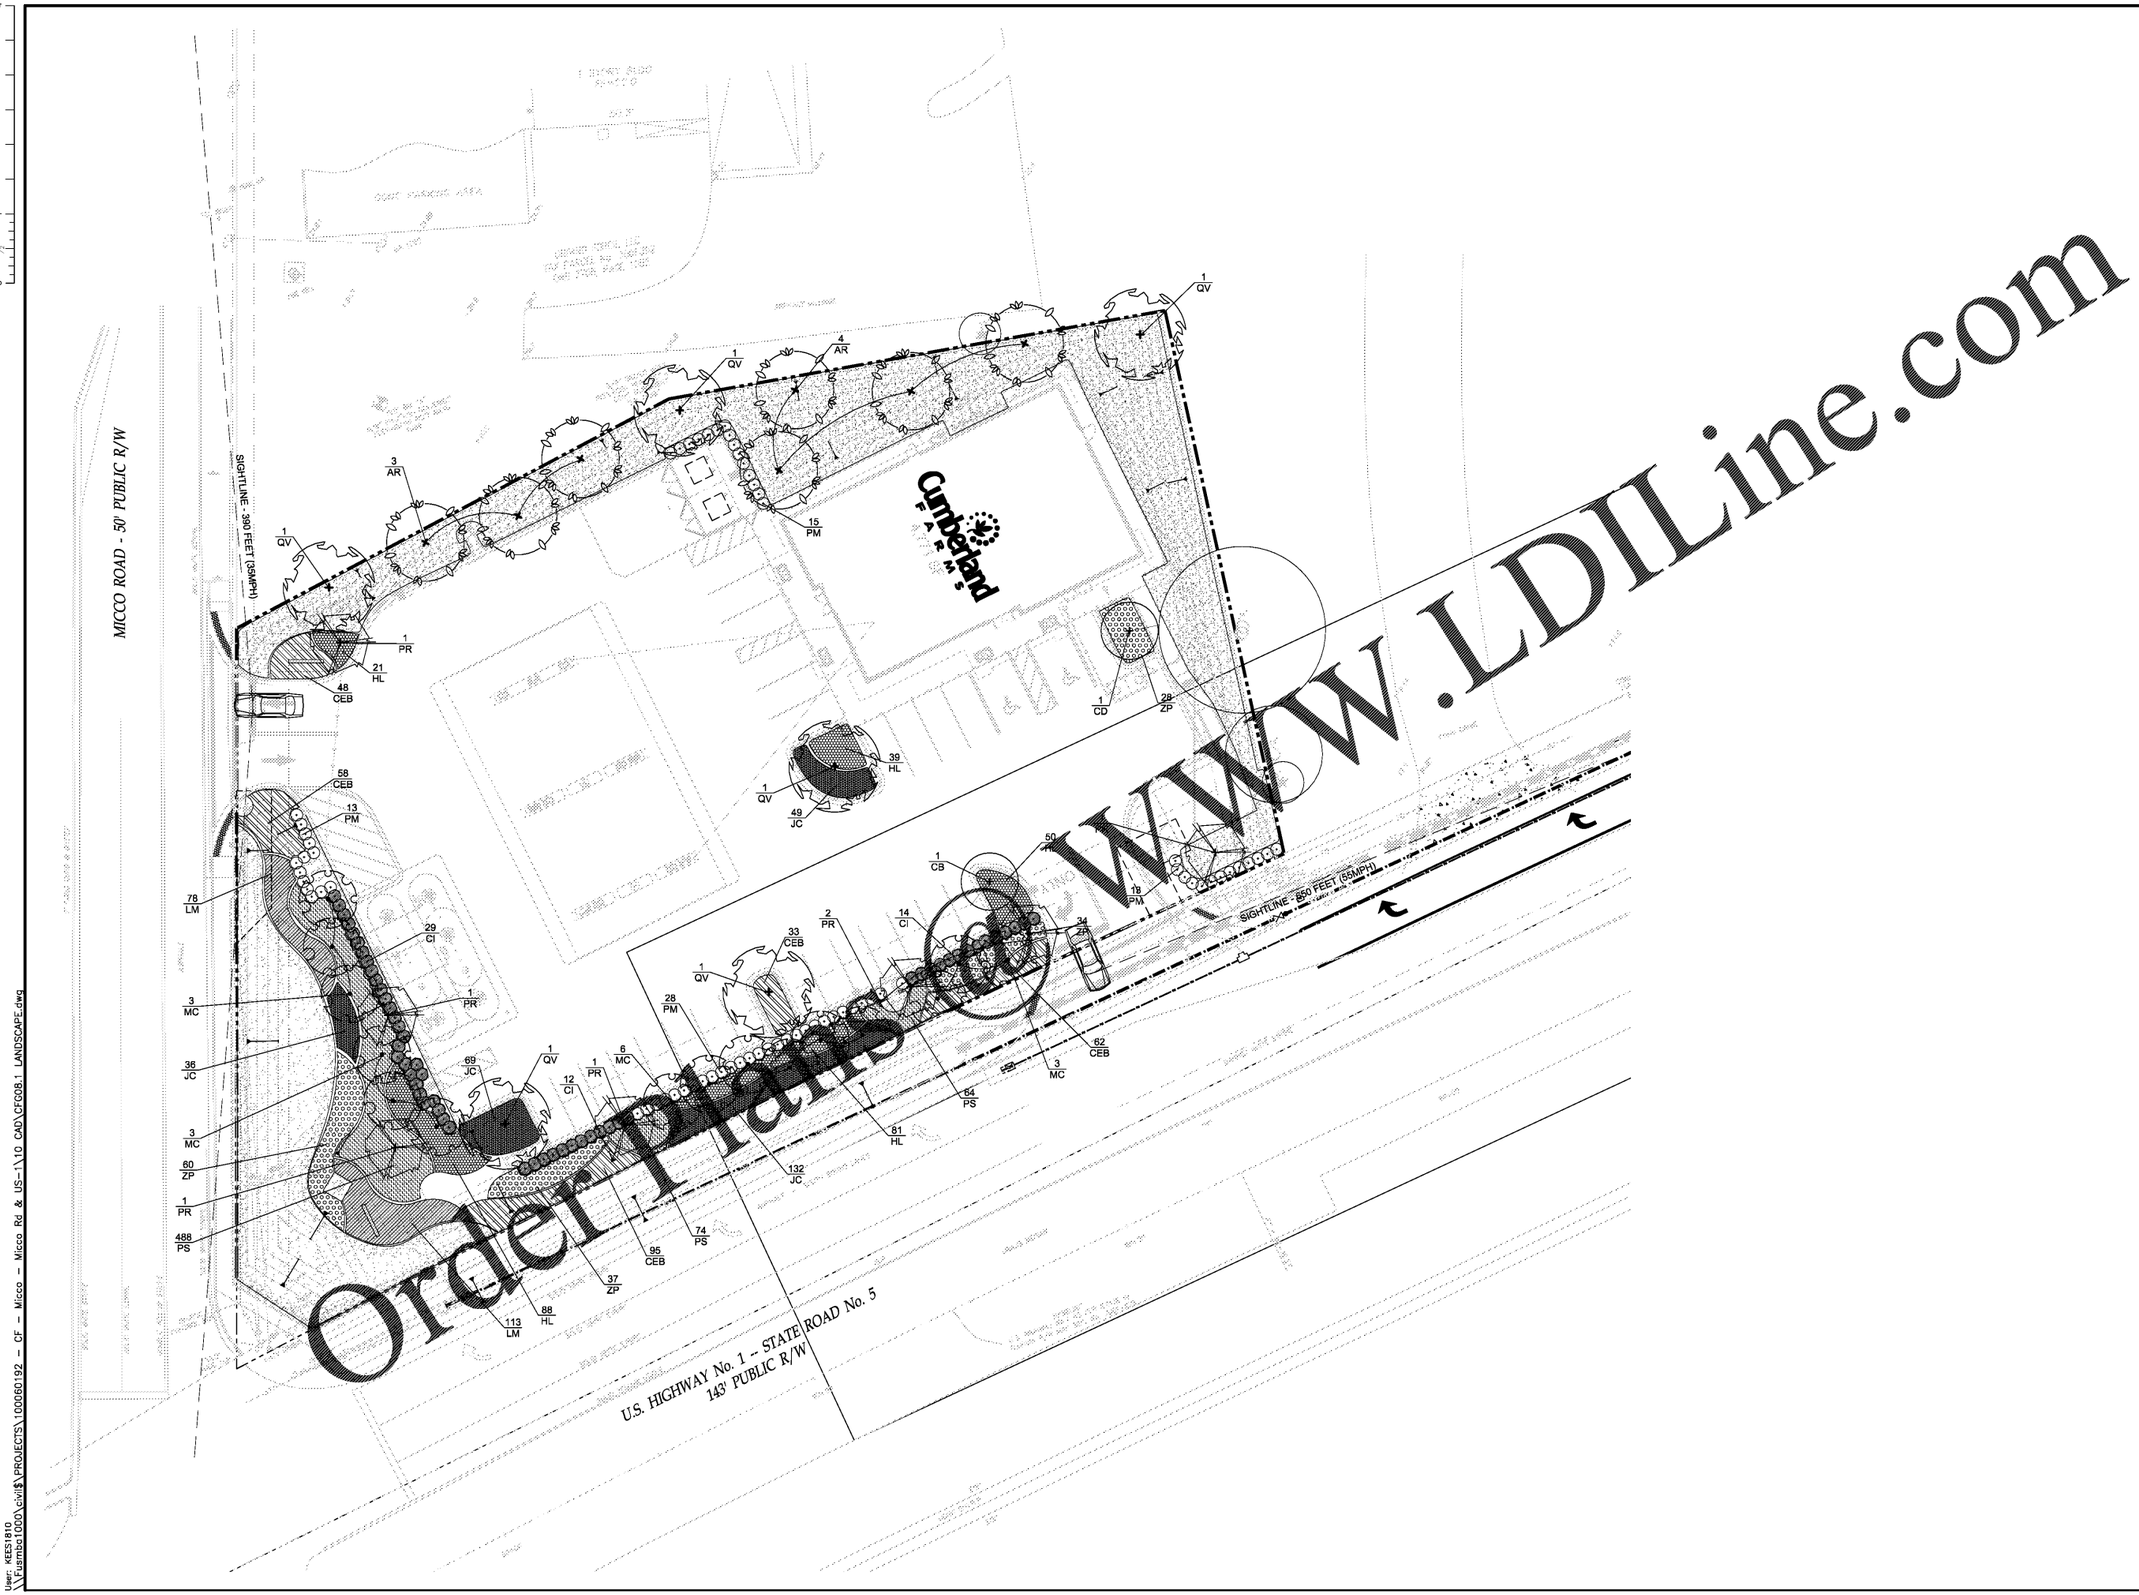

Order Plans
WWW.LDILine.com

NORTH

0 10 20 40 60

GRAPHIC SCALE IN FEET
FULL SIZE: 1" = 20'
HALF SIZE: 1" = 40'

JASON L. KEESE, R.L.A.
FLORIDA REG. NO. LA6667388

STATE OF FLORIDA LICENSED LANDSCAPE ARCHITECT No. 6667388

NOTICE
The information in this document was prepared by ATKINS, Inc. While ATKINS has taken all reasonable steps to assure the accuracy of the information contained in this document, it cannot guarantee that changes or alterations to this document will not be made by persons other than ATKINS personnel after the document leaves the possession of ATKINS. Changes or alterations may be safely raised and result in damage to property, personal injury or death. If verification of the information contained in this document is needed, contact should be made directly with ATKINS.

This document must be compared to the original hard copy, with certified raised seal if applicable, in order to insure the accuracy of the information contained therein and to further insure that no changes, alterations or modifications have been made to the document. No reliance should ever be made on a documentation transmitted or reviewed by computer or other electronic means unless it is first compared to the original. ATKINS makes no warranties, express or implied, concerning the accuracy of the information contained in any document transmitted or reviewed by computer or other electronic means.

Rev.	Date	Description	By	Check	Appr.
1	11/7/18	BREVARD COUNTY COMMENTS	DF	PM	
2	12/10/18	BREVARD COUNTY COMMENTS	DF	PM	
3	03/04/19	BREVARD COUNTY COMMENTS	DF	JL	
4	03/24/19	BREVARD COUNTY COMMENTS	DF	JL	
5	08/13/19	PER CLIENT COMMENTS	DF	DF	JL

Drawing Status: FOR PERMITTING
Suitability: S2

ATKINS
LOCAL OFFICE:
7175 MURRELL ROAD
MELBOURNE, FL 32940
TEL. 321.242.4942
FAX. 321.242.6101

CORPORATE OFFICE:
4030 W. BOY SCOUT BLVD
TAMPA, FLORIDA 33607
FBPR CERTIFICATE OF AUTHORIZATION NO.24
www.atkinsglobal.com

Copyright © Atkins Limited (2017)

Client
Cumberland FARMS
CUMBERLAND FARMS INC.
165 FLANDERS ROAD
WESTBOROUGH, MA 01581

Project Title
MICCO ROAD & US-1
BREVARD COUNTY, FL
100060192

Drawing Title
LANDSCAPE PLAN

Scale	Designed	Drawn	Checked	Authorized
	JL	DF		
Original Size: ARCH D	Date	Date	Date	Date

Drawing Number: CFG08.1
Revision:

User: KEES1810
\\Pwmdc1000\Civil$\PROJECTS\100060192 -- CF - Micco - Micco Rd & US-1\10 CAD\CFG08.1 LANDSCAPE.dwg