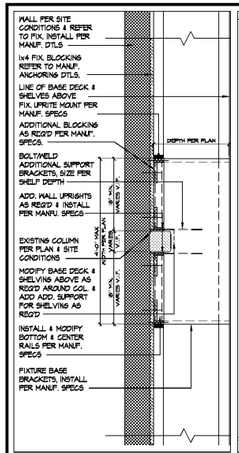

A | WALL FIXTURE PLAN

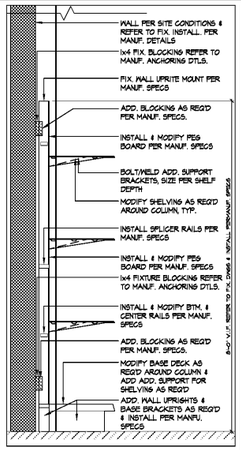

B | WALL FIXTURE SECTION

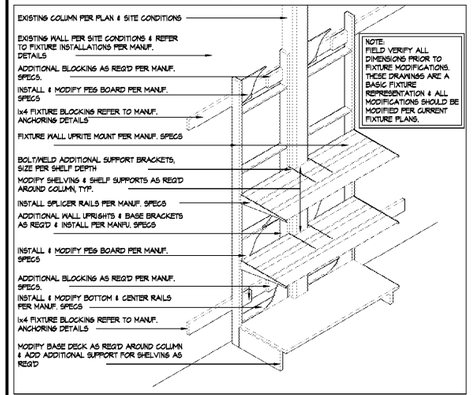

1 | WALL FIXTURE SECTION

LIGHT BOX ELEVATION

LIGHT BOX TO ALIGN WITH FRONT OF 18" TOP SHELF

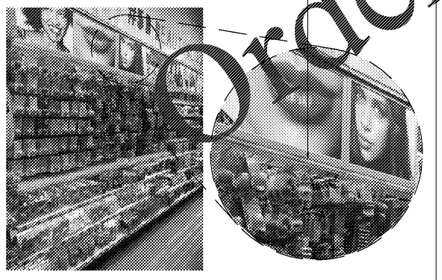

LIGHT BOX SIDE VIEW

2 | LIGHT BOX DETAIL

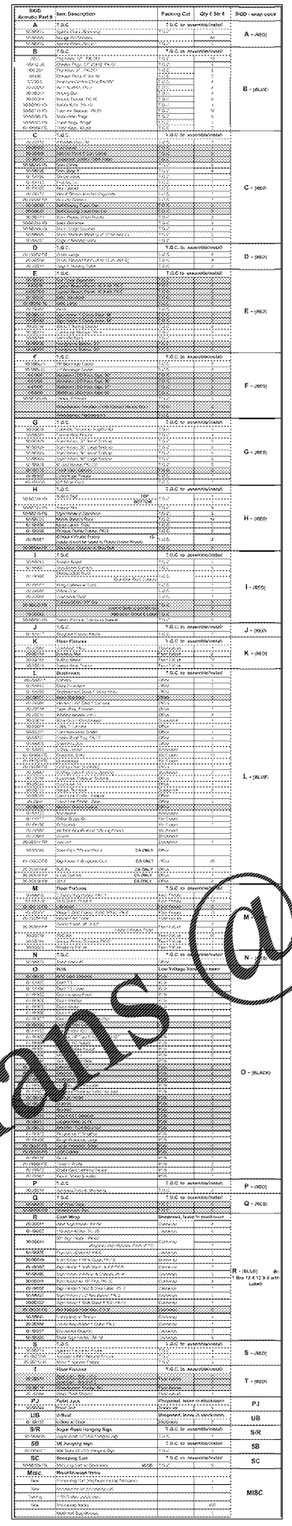

3 | FB SUPPLY FIXTURE

NOTES: T.B.C. TO PROVIDE SCREW EYE HOOKS IN MULLION FOR SIGN ATTACHMENT.

NOTE: ODD # S NOT PRINTED ON SHELF POSTS

FINISH BOARD SIZE: 24" X 40" W/GROMMET EACH TOP CORNER.

BACK DOOR SIGN

ive BELOW	DD-S	24"W X 6"H	FB2110051	REAR SERVICE DOOR		PROV. BY FB, INST. BY T.B.C.

MISCELLANEOUS DECALS

Employees Only	DD-1	6"W X 6"H	FB2210230	SALES STOCK DOOR		PROV. BY FB, INST. BY T.B.C.
	CH-1	8"W X 9"H	FB2110021	STORE FRONT WINDOW		PROV. BY FB, INST. BY T.B.C.

4 | WINDOW SIGNS/POSTERS

T.B.C. TO INSTALL WHEELBARROW AS SHOWN. SEE ADJ. DTL. FOR TYPICAL BOLTING INFO. T.B.C. TO USE 5/8" LAG BOLT FOR ATTACHMENT OF WHEELBARROW TO PLATFORM

NOTE:

WHEELBARROWS TO BE INSTALLED ON BLOCKS, OFFSET, TO ALLOW FOR WHEELBARROW PLATFORMS TO BE AS TIGHT AS POSSIBLE.

5 | WHEELBARROW TOWER/FIXTURE

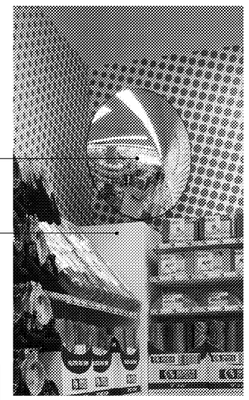

T.B.C. TO PLACE MIRROR AT CORNER CLOSEST TO SALES FLOOR

CORNER FILLER

NOTE.

- DO NOT ATTACH MIRROR TO WALL

-PAINT BACK OF MIRROR BLACK IF BACK OF MIRROR IS VISIBLE FROM SIDEWALK

6 | CORNER MIRROR LOC.

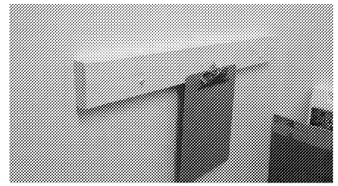

7 | CLIPBOARD HOLDER

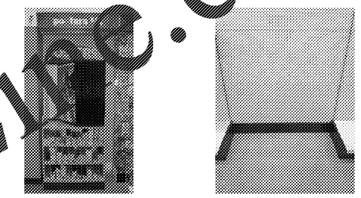

8 | POSTER FIXTURE & DETAIL

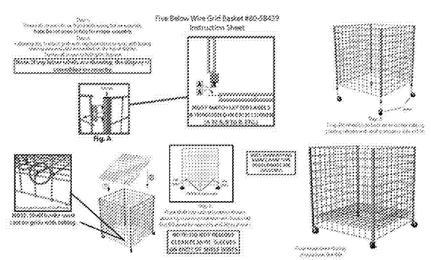

9 | CAGE DETAILS

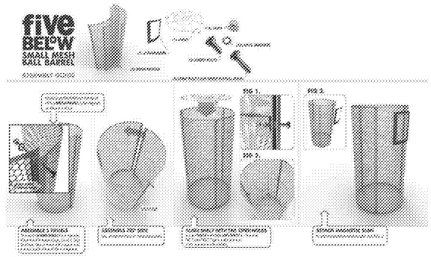

SMALL BALL BARREL ASSEMBLY

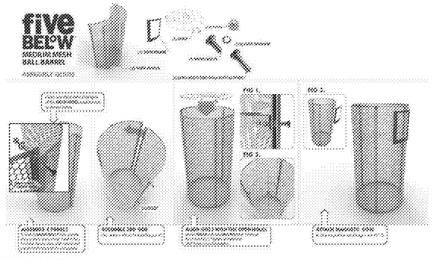

MEDIUM BALL BARREL ASSEMBLY

ASSEMBLY INSTRUCTIONS FOR MESH BARRELS:
-SPORTS BARRELS: MESH BARRELS ON THE BALL PLATFORM TO HAVE THE BASES INSTALLED AT THE BOTTOM
- WHEELBARROWS: MESH BARRELS ON THE WHEELBARROW TO HAVE THE BASES INSTALLED 1/3 FROM THE BOTTOM

10 | BALL BARREL ASSEMBLY & INSTALLATION

FOR REFERENCE ONLY

ENGINEER

ARCHITECTURAL SEAL

DATE ISSUE

DATE	REVISION	NAME
09/18/19	PERMIT / OWNER	

PROJECT NAME / LOCATION

five BELOW

NORTH LAKELAND
919 LAKELAND PARK CENTER DRIVE
LAKELAND, FL 33809

PROJECT INFORMATION

DATE: SEPTEMBER 18, 2019
PROJECT NO. 190636
DELIVERY TYPE: AS-IS

DRAWN: JTB
CHECKED: JDM

SHEET TITLE / NUMBER

FIXTURE DETAILS

F1.0

www.LDILive.com Order Plans @ Wholesale