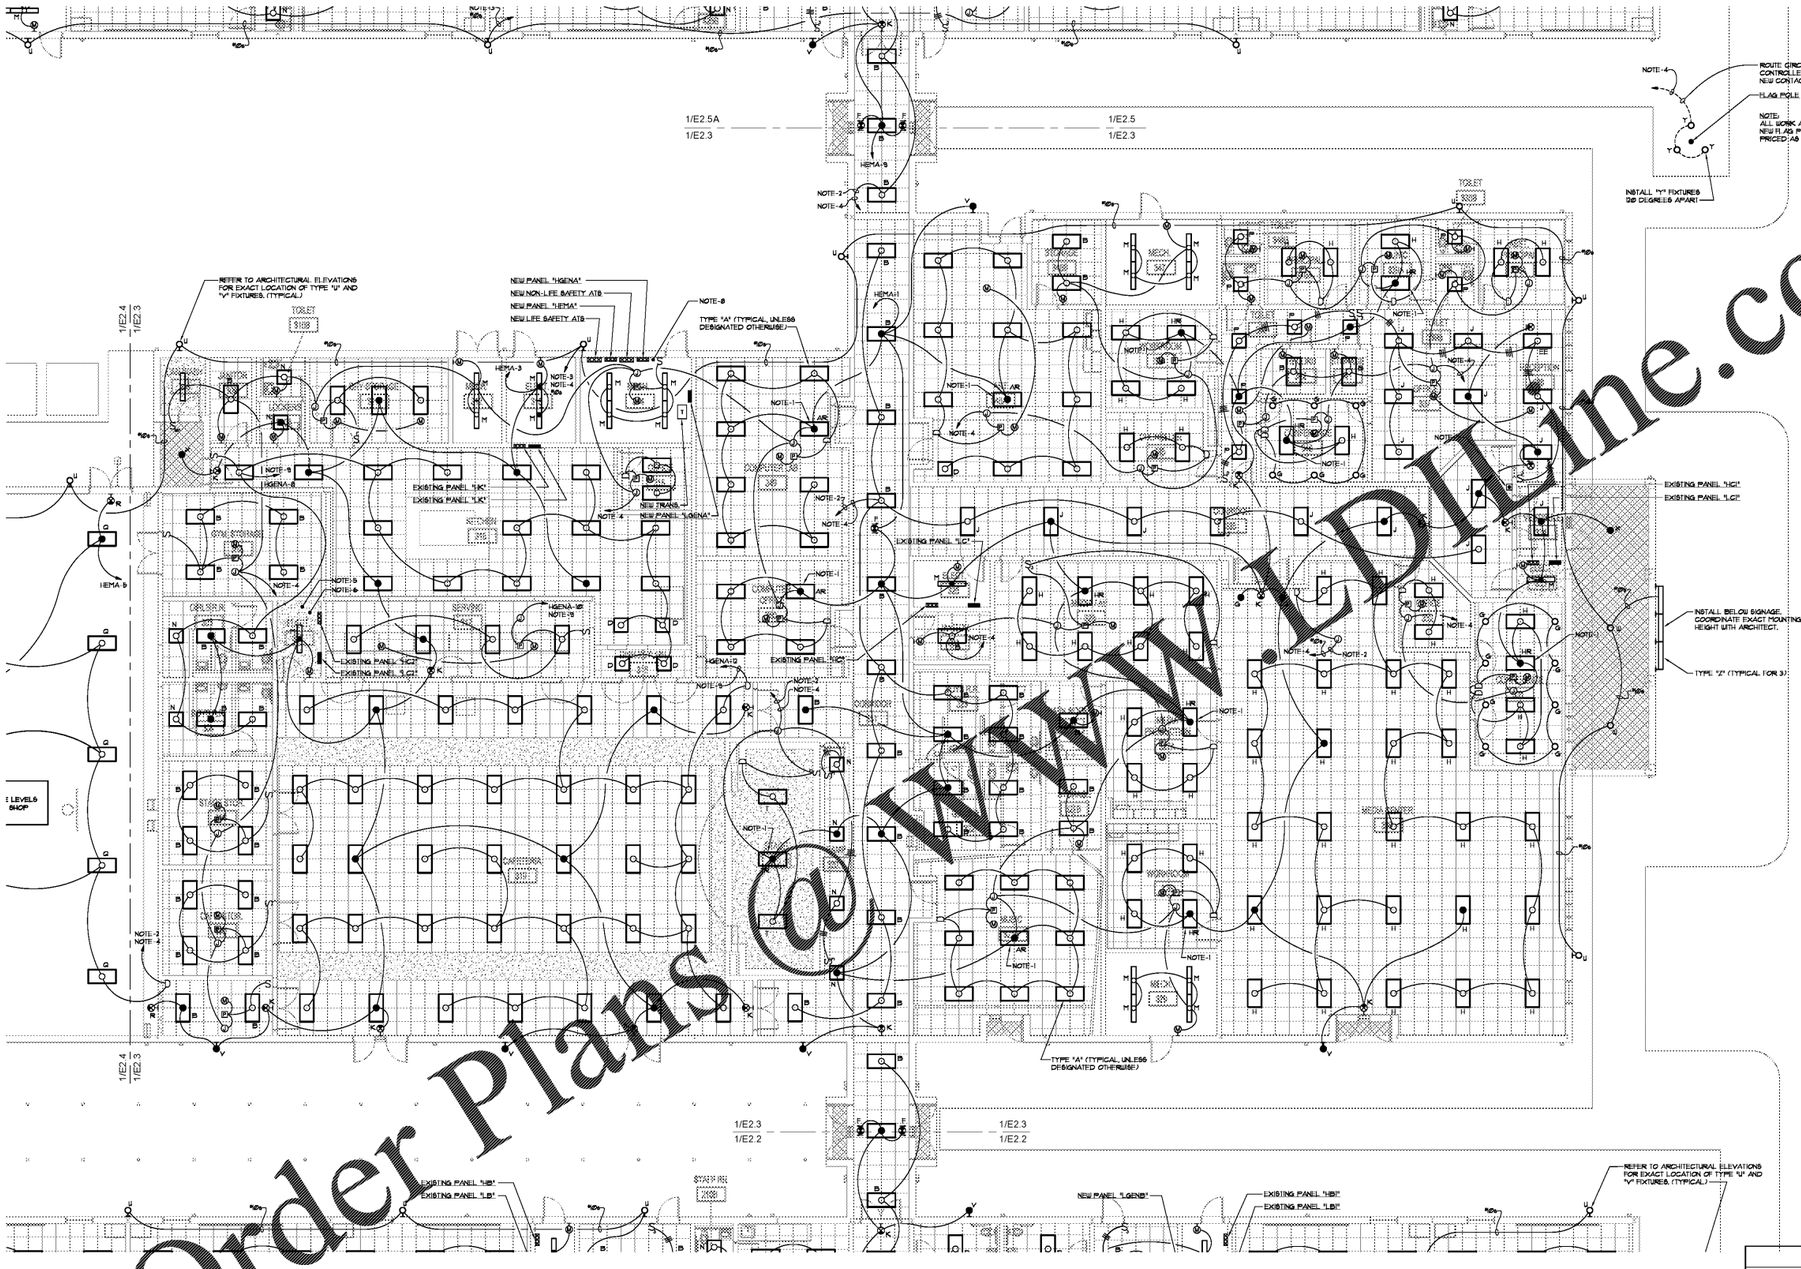
1/E2.5A
1/E2.3
1/E2.5
1/E2.3
1/E2.4
1/E2.3
1/E2.3
1/E2.2
1/E2.3
1/E2.2
REFER TO ARCHITECTURAL ELEVATIONS FOR EXACT LOCATION OF TYPE "U" AND "V" FIXTURES. (TYPICAL)
NEW PANEL "HSENA"
NEW NON-LIFE SAFETY ATS
NEW PANEL "HEMA"
NEW LIFE SAFETY ATS
NOTE-8
TYPE "A" (TYPICAL UNLESS DESIGNATED OTHERWISE)
EXISTING PANEL "HC"
EXISTING PANEL "LC"
EXISTING PANEL "LK"
NEW TRANS.
NEW PANEL "LGENA"
EXISTING PANEL "HC2"
EXISTING PANEL "LC2"
ROUTE CIRCUIT THRU A NEW PHOTOCELL CONTROLLED LIGHTING CONTACTOR. INSTALL NEW CONTACTOR ADJACENT TO PANEL.
FLAG POLE
NOTE: ALL WORK ASSOCIATED WITH NEW FLAG POLE SHALL BE PRICED AS AN ALTERNATE.
INSTALL "Y" FIXTURES 120 DEGREES APART
INSTALL BELOW SIGNAGE. COORDINATE EXACT MOUNTING HEIGHT WITH ARCHITECT.
TYPE "Z" (TYPICAL FOR 3)
TYPE "A" (TYPICAL UNLESS DESIGNATED OTHERWISE)
EXISTING PANEL "HB"
EXISTING PANEL "LB"
NEW PANEL "LGENB"
EXISTING PANEL "HB"
EXISTING PANEL "LB"
REFER TO ARCHITECTURAL ELEVATIONS FOR EXACT LOCATION OF TYPE "U" AND "V" FIXTURES. (TYPICAL)
TOILET S109
MECH. 340
KITCHEN 345
SERVING
CORRIDOR 338
