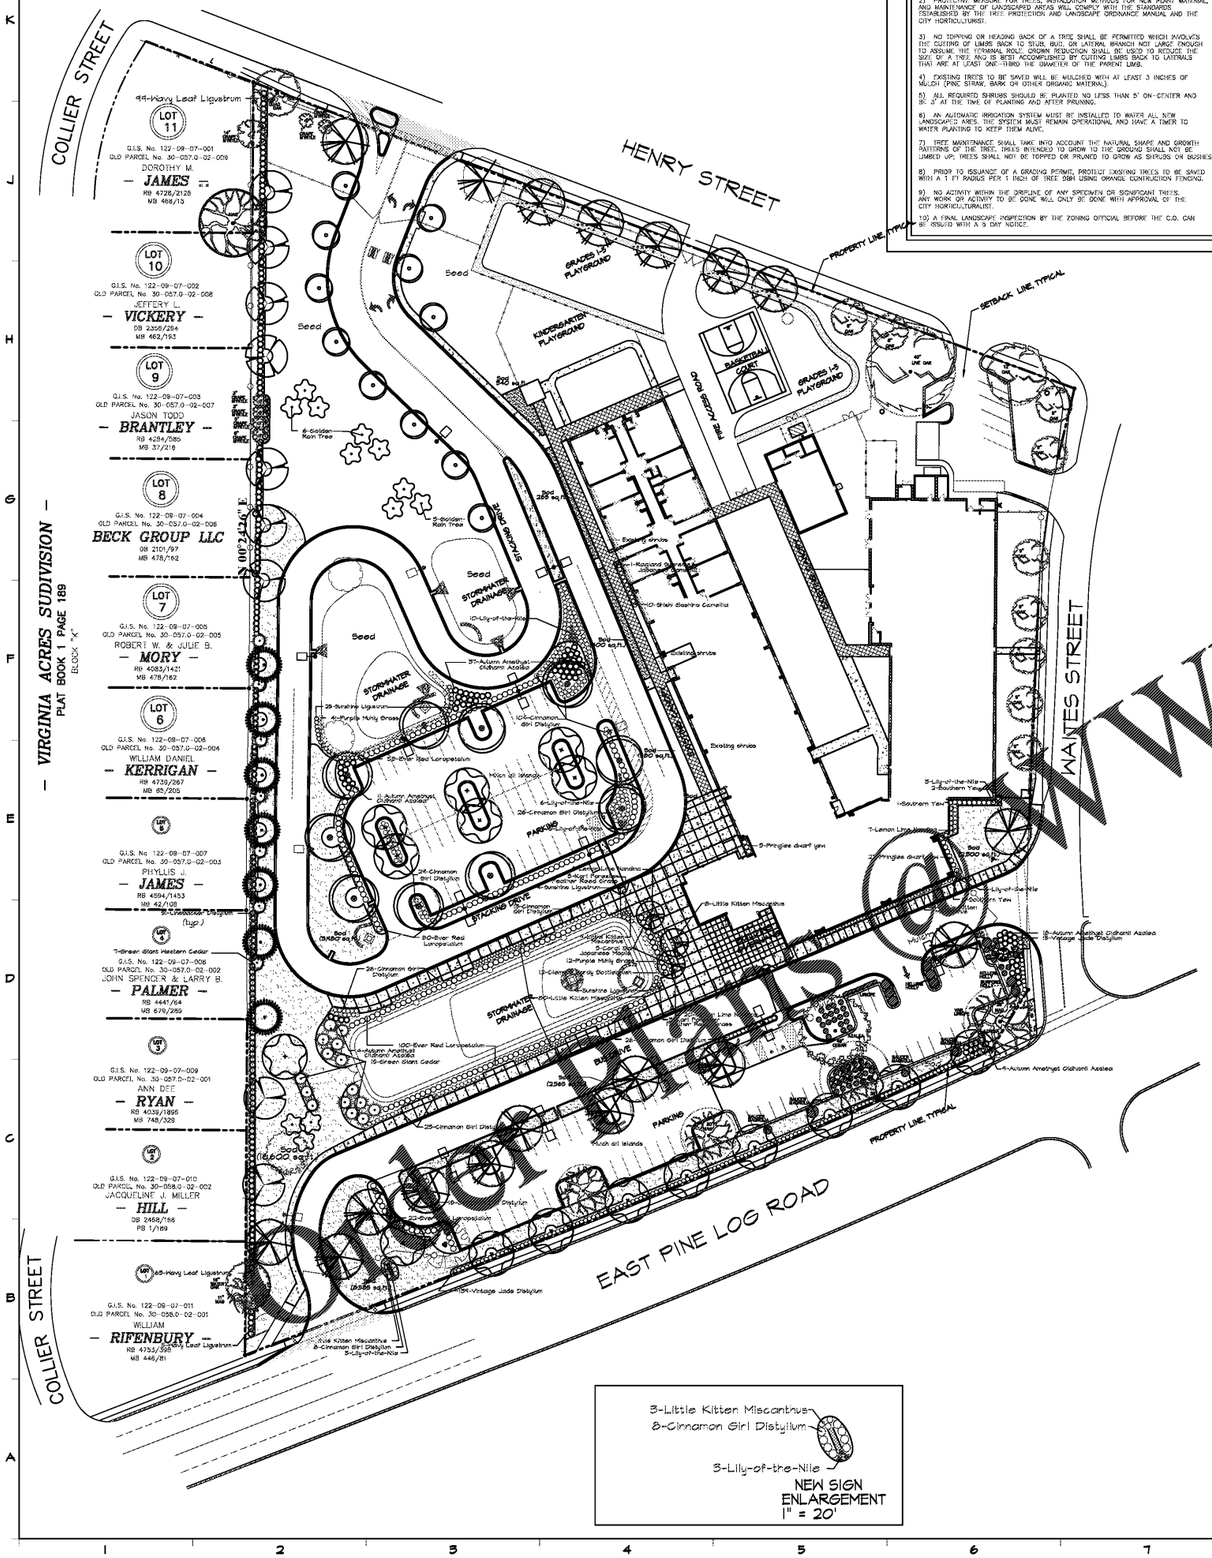
COLLIER STREET
HENRY STREET
EAST PINE LOG ROAD
WAITES STREET
VIRGINIA ACRES SUBDIVISION
PLAT BOOK 1 PAGE 189
BLOCK "K"
LOT 11
G.I.S. No. 122-09-07-001
OLD PARCEL No. 30-057.0-02-009
DOROTHY M.
— JAMES —
RB 4726/2128
MB 468/15
LOT 10
G.I.S. No. 122-09-07-002
OLD PARCEL No. 30-057.0-02-008
JEFFERY L.
— VICKERY —
DB 2358/284
MB 462/153
LOT 9
G.I.S. No. 122-09-07-003
OLD PARCEL No. 30-057.0-02-007
JASON TODD
— BRANTLEY —
RB 4284/585
MB 37/218
LOT 8
G.I.S. No. 122-09-07-004
OLD PARCEL No. 30-057.0-02-006
BECK GROUP LLC
DB 2101/97
MB 478/163
LOT 7
G.I.S. No. 122-09-07-005
OLD PARCEL No. 30-057.0-02-005
ROBERT W. & JULIE S.
— MORY —
RB 4083/1421
MB 478/162
LOT 6
G.I.S. No. 122-09-07-006
OLD PARCEL No. 30-057.0-02-004
WILLIAM DANIEL
— KERRIGAN —
RB 4739/267
MB 85/205
LOT 5
G.I.S. No. 122-09-07-007
OLD PARCEL No. 30-057.0-02-003
PHYLLIS J.
— JAMES —
RB 4594/1453
MB 42/108
LOT 4
G.I.S. No. 122-09-07-008
OLD PARCEL No. 30-057.0-02-002
JOHN SPENCER & LARRY B.
— PALMER —
RB 4447/104
MB 679/289
LOT 3
G.I.S. No. 122-09-07-009
OLD PARCEL No. 30-057.0-02-001
ANN DEE
— RYAN —
RB 4039/1895
MB 748/329
LOT 2
G.I.S. No. 122-09-07-010
OLD PARCEL No. 30-058.0-02-002
JACQUELINE J. MILLER
— HILL —
DB 2458/766
PB 1/169
LOT 1
G.I.S. No. 122-09-07-011
OLD PARCEL No. 30-058.0-02-001
WILLIAM
— RIFENBURY —
RB 4733/328
MB 446/81
99-Wavy Leaf Ligustrum
S 00°24'42" E
PROPERTY LINE, TYPICAL
SETBACK LINE TYPICAL
GRADES 1-5 PLAYGROUND
KINDERGARTEN PLAYGROUND
GRADES 1-5 PLAYGROUND
BASKETBALL COURT
FIRE HYDRANT
Seed
STORMWATER DRAINAGE
STACKING GROVE
PARKING
Existing shrubs
Existing shrub
Existing tree
Mulch all islands
6-Golden Rain Tree
5-Evergreen Rain Tree
3-Southern Yew
5-Pringles dwarf yew
3-Lily-of-the-Nile
8-Little Kitten Miscanthus
8-Cinnamon Girl Distylium
3-Purple Muhly Grass
10-Cinnamon Girl Distylium
5-Autumn Amethyst Oldhami Azalea
8-Vintage Jade Distylium
10-River Red Lorapetalum
15-Green Giant Cedar
(2,965 sq.ft.)
(16,600 sq.ft.)
(2,585 sq.ft.)
(2,800 sq.ft.)
(1,800 sq.ft.)
(1,200 sq.ft.)
(1,500 sq.ft.)
(1,000 sq.ft.)
(1,000 sq.ft.)
(1,000