DECOR LEGEND & AREA OF RESPONSIBILITY

ITEM	DESCRIPTION	MODEL	NSF	SUPPLIER		INSTALLATION		REMARKS
				OWNER	CONT.	OWNER	CONT.	
GX-01.A	WINGS BRAND SIGN	CUSTOM	N/A	X	-	-	X	1/2" WHITE PVC ROUTED LETTERS AND DIRECT PRINT BORDER STANDOFF. 1/4" AND 1/8" PVC FAUX WINGS CAN. 252" W X 36.5" T. WING SPAN 106.5".
GX-01.B	WINGS BRAND SIGN / ALTERNATE	CUSTOM	N/A	X	-	-	X	1/2" WHITE PVC ROUTED LETTERS AND DIRECT PRINT BORDER STANDOFF. 1/4" AND 1/8" PVC FAUX WINGS CAN. 252" W X 41" T. WING SPAN 118".
GX-01.C	WINGS BRAND SIGN / STACKED	CUSTOM	N/A	X	-	-	X	1/2" WHITE PVC ROUTED LETTERS AND DIRECT PRINT BORDER STANDOFF. 1/4" AND 1/8" PVC FAUX WINGS CAN. 252" W X 36.5" T. WING SPAN 106.5".
GX-02	AVIATION SIGN	CUSTOM	N/A	X	-	-	X	1/2" PVC WITH DIRECT TO PRINT GRAPHIC. RECESSED FRENCH CLEATS AND PAINTED RETURNS. 30" X 40"
GX-02.B	AVIATION SIGN/ ALTERNATE	CUSTOM	N/A	X	-	-	X	1/2" PVC WITH DIRECT TO PRINT GRAPHIC. RECESSED FRENCH CLEATS AND PAINTED RETURNS. 30" X 40"
GX-03.A	HOW WE ROLL	CUSTOM	N/A	X	-	-	X	INTERIOR WAITING AREA SIGN. 1/2" PVC WITH DIRECT TO PRINT GRAPHIC. WITH 6 RESIN HEX-HEAD BOLTS MOUNTED TO ART. 30" X 40"
GX-04.A	BRAND FOCAL WALL	CUSTOM	N/A	X	-	-	X	1/2" PVC WITH DIRECT PRINT GRAPHIC RECESSED FRENCH CLEATS AND PAINTED RETURNS. 31" X 48"
GX-04B	BRAND FOCAL WALL/ ALTERNATE	CUSTOM	N/A	X	-	-	X	1/2" PVC WITH DIRECT PRINT GRAPHIC RECESSED FRENCH CLEATS AND PAINTED RETURNS. 48" X 61.75"
GX-04.1	LEMON PEPPER	CUSTOM	N/A	X	-	-	X	DIRECT PRINT ON 1/2" WHITE PVC WITH RECESSED CLEATS AND PAINTED RETURNS. 24" X 26"
GX-04.2	MANGO HABANERO	CUSTOM	N/A	X	-	-	X	DIRECT PRINT ON 1/2" WHITE PVC WITH RECESSED CLEATS AND PAINTED RETURNS. 24" X 26"
GX-04.3	ORIGINAL HOT	CUSTOM	N/A	X	-	-	X	DIRECT PRINT ON 1/2" WHITE PVC WITH RECESSED CLEATS AND PAINTED RETURNS. 24" X 26"
GX-04.4	SPICY KOREAN	CUSTOM	N/A	X	-	-	X	DIRECT PRINT ON 1/2" WHITE PVC WITH RECESSED CLEATS AND PAINTED RETURNS. 24" X 26"
GX-04.5	LOUISIANA RUB	CUSTOM	N/A	X	-	-	X	DIRECT PRINT ON 1/2" WHITE PVC WITH RECESSED CLEATS AND PAINTED RETURNS. 24" X 26"
GX-04.6	HICKORY SMOKED BBQ	CUSTOM	N/A	X	-	-	X	DIRECT PRINT ON 1/2" WHITE PVC WITH RECESSED CLEATS AND PAINTED RETURNS. 24" X 26"
GX-04.7	GARLIC PARMESAN	CUSTOM	N/A	X	-	-	X	DIRECT PRINT ON 1/2" WHITE PVC WITH RECESSED CLEATS AND PAINTED RETURNS. 24" X 26"
GX-05.A	AVIATION PHOTO	CUSTOM	N/A	X	-	-	X	DIRECT PRINT ON 1/2" WHITE PVC WITH RECESSED FRENCH CLEATS AND PAINTED RETURNS . WOOD CLEATS TO HANG OVER STANOFFS. 76.25" X 46"
GX-05.B	AVIATION PHOTO / ALTERNATE	CUSTOM	N/A	X	-	-	X	DIRECT PRINT ON 1/2" WHITE PVC WITH RECESSED FRENCH CLEATS AND PAINTED RETURNS . WOOD CLEATS TO HANG OVER STANOFFS. 91.5" X 55.2"
GX-06.A	CRAFT WALL	CUSTOM	N/A	X	-	-	X	DIRECT PRINT ON 1/2" WHITE PVC WITH RECESSED FRENCH CLEATS AND PAINTED RETURNS . WOOD CLEATS TO HANG OVER STANOFFS. 71" x 41.75"
GX-06.B	CRAFT WALL / ALTERNATE	CUSTOM	N/A	X	-	-	X	DIRECT PRINT ON 1/2" WHITE PVC WITH RECESSED FRENCH CLEATS AND PAINTED RETURNS . WOOD CLEATS TO HANG OVER STANOFFS. 76.5" x 47"
GX-07	KRAFT PAPER ROLL	CUSTOM	N/A	X	-	-	X	DIRECT PRINT KRAFT PAPER ROLL (24") ART ROLLED INWARD AND HUNG TO TEAR. 1-1/4" DIAMETER MALEABLE GAS PIPE PAINTED BLACK.
GX-08.A	FLAVOR BOARD	CUSTOM	N/A	X	-	-	X	DIRECT PRINT 'ZINC' BACKGROUND ON .20 MAGNET ROLL (MAGNET SIDE PRINT) AND DIRECT PRINT ARTON FERRO PAPER. 1/2" DIRECT PRINT PVC.
GX-09.A	CHANGEABLE PROMO PLAQUES	CUSTOM	N/A	X	-	-	X	DIRECT PRINT 'ZINC' BACKGROUND ON .20 MAGNET ROLL 1/2" DIRECT PRINT PVC
GX-10	PROP PRPELLER	CUSTOM	N/A	X	-	-	X	-
GX-11.A	DINE IN / PICK UP WAYFINDING	CUSTOM	N/A	X	-	-	X	MOUNTED U-BRACKET PAINTED SATIN BLACK- 4" X 4" GALVANIZED BASE. 1/2" DIRECT PRINT PVC SIGN ATTACHED
GX-12.B	ORDER AHEAD	CUSTOM	N/A	X	-	-	X	AIRCRAFT CABLE AND CRIMPING FERRELS. 1/2" DIRECT PRINT PVC SIGN ATTACHED WITH ROUTED HOLES.
GX-13	RESTROOM WAYFINDING	CUSTOM	N/A	X	-	-	X	MEN AND WOMEN
GX-13.A	RESTROOM WAYFINDING	CUSTOM	N/A	X	-	-	X	13.25" HIGH GALVANIZED PIPE. 1.25" DIAMETER THREADED ON BOTH ENDS AND ATTACHED TO COLLAR AND PIPE CAP AFFIXED TO TOP.
GX-14	PASPER TOWEL HOLDER	CUSTOM	N/A	X	-	-	X	RESTROOMS
GX-16.A	RIGHT ARROW OPEN SIGN	CUSTOM	N/A	X	-	-	X	INTERNALLY ILLUMINATED RIGHT ARROW OPEN SIGN 28.5"
GX-16.C	LEFT ARROW OPEN SIGN	CUSTOM	N/A	X	-	-	X	INTERNALLY ILLUMINATED LEFTT ARROW OPEN SIGN 36"
GX-16.D	LEFT ARROW OPEN SIGN	CUSTOM	N/A	X	-	-	X	INTERNALLY ILLUMINATED LEFTT ARROW OPEN SIGN 28.5
GX-17	MENU BOARD	CUSTOM	N/A	X	-	-	X	MENU BOARD WITH MOUNTING HARDWARE (NO GRAPHICS)
GX-18	OWNERS SIGN	CUSTOM	N/A	X	-	-	X	OWNERS SIGN (OPERATOR NAME SPECIFIC PER LOCATION) -
GX-19	ENDLESS FLAVOR	CUSTOM	N/A	X	-	-	X	1/2" PVC WITH DIRECT PRINT GRAPHIC RECESSED FRENCH CLEATS AND PAINTED RETURNS. 30" X 40"
GX-20	CAN'T STOP	CUSTOM	N/A	X	-	-	X	1/2" PVC WITH DIRECT PRINT GRAPHIC RECESSED FRENCH CLEATS AND PAINTED RETURNS. 40" X 30"

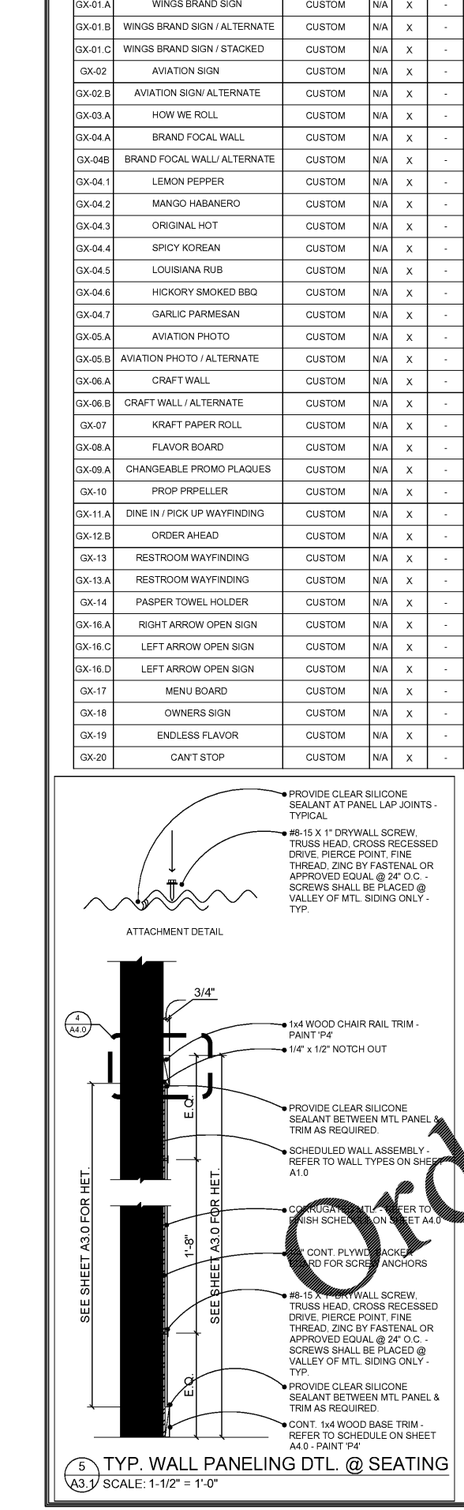

5 A3.1 TYP. WALL PANELING DTL. @ SEATING
SCALE: 1-1/2" = 1'-0"

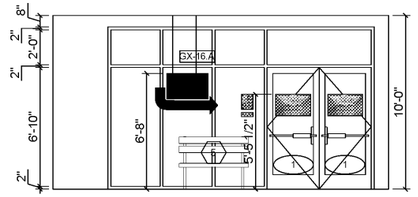

NOTE:
GENERAL CONTRACTOR TO VERIFY WITH OWNER WINDOW SHADE LOCATIONS - REFER TO A4.0 FOR SPECIFICATIONS

1 A3.1 INTERIOR ELEVATION
SCALE: 1/4" = 1'-0"

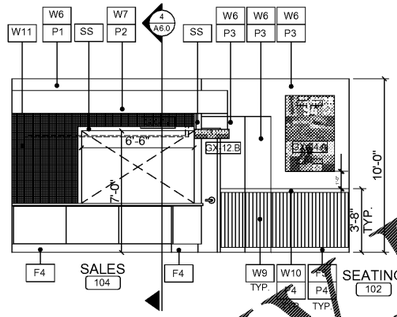

2 A3.1 INTERIOR ELEVATION
SCALE: 1/4" = 1'-0"

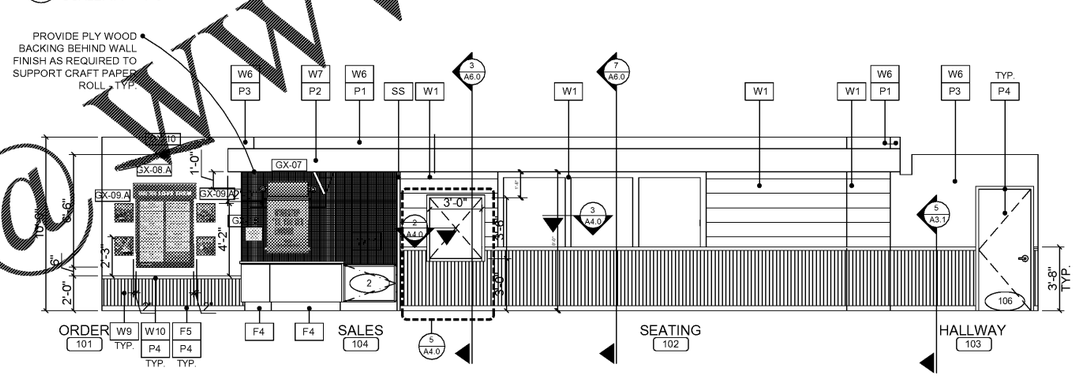

3 A3.1 INTERIOR ELEVATION
SCALE: 1/4" = 1'-0"

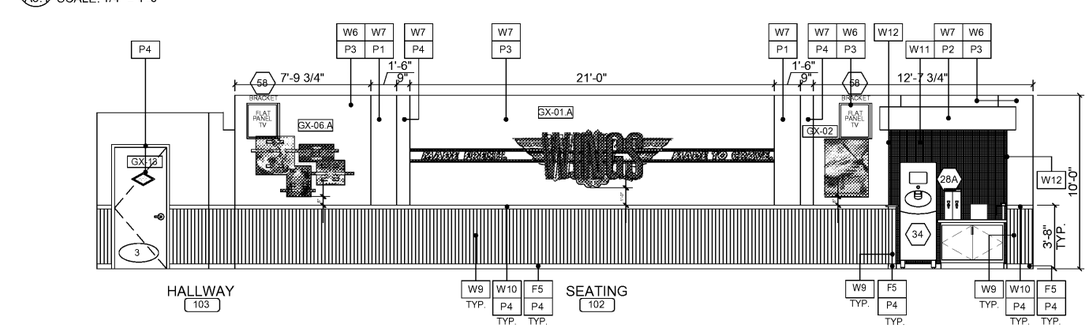

4 A3.1 INTERIOR ELEVATION
SCALE: 1/4" = 1'-0"

Order Plans @ WWW.LDILine.com

DATE:

THIS DOCUMENT, THE IDEAS AND DESIGNS INCORPORATED HEREIN, AS AN INSTRUMENT OF PROFESSIONAL SERVICE, IS THE PROPERTY OF WARNER ARCHITECTURAL ASSOCIATES AND IS NOT TO BE USED, IN WHOLE OR IN PART, FOR ANY OTHER PROJECT WITHOUT THE WRITTEN AUTHORIZATION OF WARNER ARCHITECTURAL ASSOCIATES, INC

WARNER ARCHITECTURAL ASSOCIATES
109 ANDERSON STREET SE, SUITE 105
MARIETTA, GA 30060
PH: 678.290.9200
EMAIL: INFO@WARNERARCHASSOC.COM

WING-STOP
10125 ULMERTON RD.
LARGO, FL 33771
STORE # V050

DRAWN BY: RDL
CHECKED BY: WLW
DATE:
PROJECT: WS1813
REVISION:
REVISION:

SCHEDULES & INTERIOR ELEVATIONS

DRAWING NUMBER
A3.1