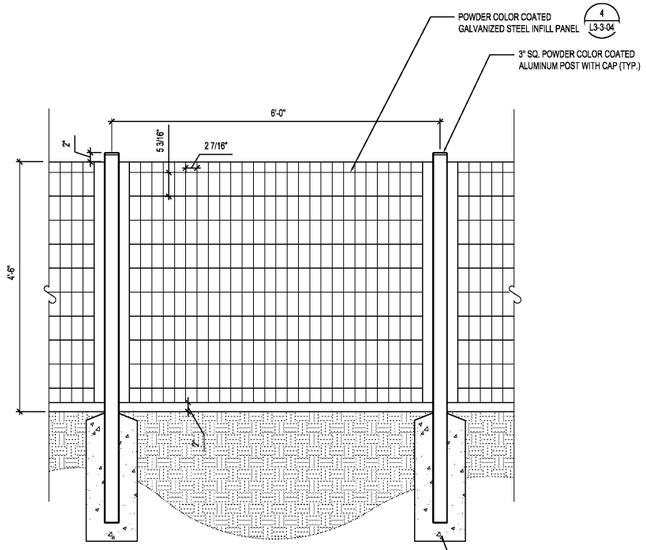

NOTES:
1. PROVIDE ENGINEERED SHOP DRAWINGS FOR ALL FENCE, PANELS, AND HARDWARE.
2. SUBMIT SAMPLE OF FENCE FOR APPROVAL BY LA.

1 F1 - POOL FENCE
ELEVATION — SCALE: 1" = 1'-0"

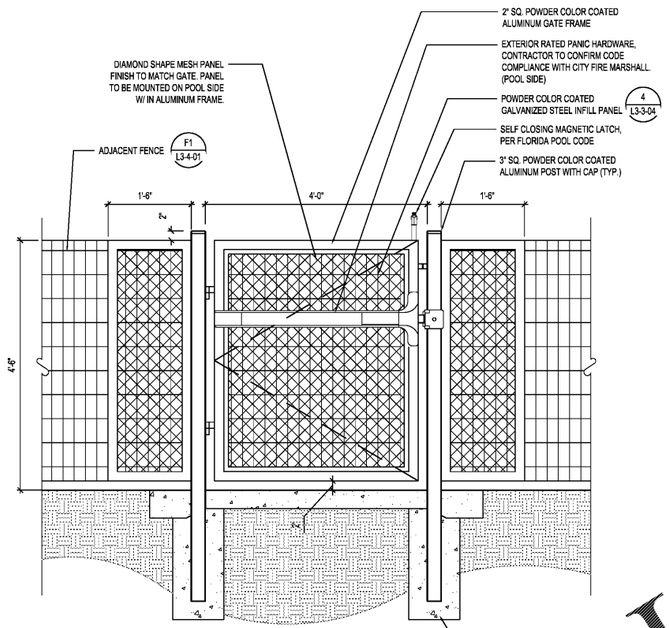

NOTES:
1. PROVIDE ENGINEERED SHOP DRAWINGS FOR ALL FENCE, PANELS, AND HARDWARE.
2. SUBMIT SAMPLE OF FENCE FOR APPROVAL BY LA.

2 G1 - POOL GATE - SINGLE W/ PANIC HARDWARE
SECTION — SCALE: 1" = 1'-0"

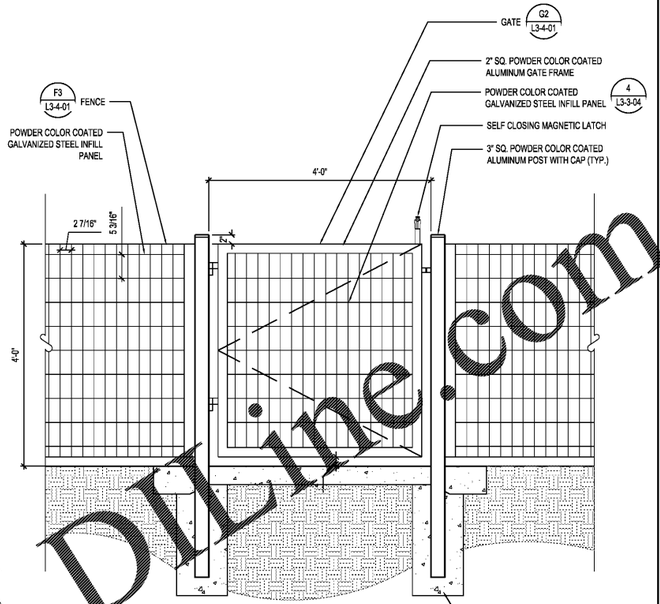

NOTES:
1. PROVIDE ENGINEERED SHOP DRAWINGS FOR ALL FENCE, PANELS, AND HARDWARE.
2. SUBMIT SAMPLE OF FENCE FOR APPROVAL BY LA.

3 F3 & G2 - FENCE & GATE @ DOG PARK
SECTION — SCALE: 1" = 1'-0"

AMETCO MANUFACTURING CORPORATION
4720 HAMANN PARKWAY P.O. BOX 1210
WILLOUGHBY, OHIO 44096
800-321-7042 TOLL FREE
PHONE: (440) 951-4300
FAX: (440) 951-2542
www.ametco.com

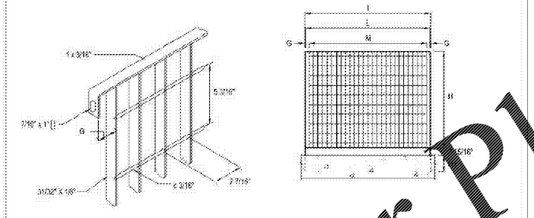

H	PANEL HEIGHT	UP TO 84" HIGH
H1	ANCHORE LENGTH*	8" FOR 36" HIGH 10" UP TO 60" HIGH 12" UP TO 72" HIGH 13" UP TO 84" HIGH
I	POST WIDTH	7/8" MINIMUM
L	PANEL WIDTH	7/8" MINIMUM
M	WIDTH OF SPACE	2 3/4" MAXIMUM
G	SPACE BETWEEN POST	2-7/16" MINIMUM
	POST	2-1/2" SQUARE TUBE BAR UP TO 60" HIGH 3-1/2" X 5/16" FLAT BAR UP TO 69" HIGH 3" X 3" SQUARE TUBE OVER 69" HIGH

*FINAL DETERMINATION OF ANCHOR LENGTH AND POST SIZE IS BASED ON PANEL SIZE, SITE CONDITIONS AND DESIGN CONSIDERATION.

NOTES:
1. INSTALLATION TO BE COMPLETED IN ACCORDANCE WITH MANUFACTURER'S SPECIFICATIONS.
2. DO NOT SCALE DRAWINGS.

METRO DESIGN
2-7/16" x 5-3/16" MESH

08/04/18
PROTECTED BY COPYRIGHT - 1992-2009
www.CADdetails.com

4 FENCE AND GATE INFILL PANEL
MANUFACTURER'S DETAIL — NTS

BIKE RACKS

MAGLIN

SCBR1600 SERIES

MATERIALS: The Bike Rack is made from solid cast aluminum.

FINISH: The Maglin powdercoat system provides a durable finish on all surfaces.

INSTALLATION: This bike rack is designed pre-assembled. It is available with either a surface mount or direct burial installation option.

SPECIFY: Select SCBR1600 Series
Choose:
- Base Type
  - Direct Burial (SCBR1600-DB)
  - Surface Mount (SCBR1600-S)
- Powdercoat Color

*SCBR1600-S surface mount model shown

COMPLEMENTARY PRODUCTS:
- SCTB1600
- SCB18908
- SCRC1600

DIMENSIONS:

Length:	27.52" (70.17 cm)
Height:	25.19" (63.98 cm)
Width:	3.03" (6.57 cm)
Weight:	18.3lbs (8.3kg)

5 BIKE RACK
REFERENCE IMAGE — NTS

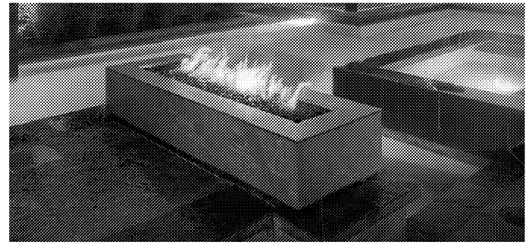

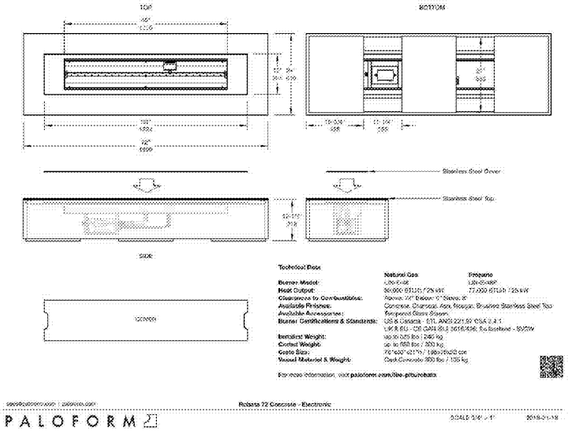

6 FIRE PIT
REFERENCE IMAGE — NTS

Order Plans @ www.LDLine.com

Project Name
ROCKLEDGE FLATS

Client
OHM ADVISORS

edsa
PLANNING
LANDSCAPE ARCHITECTURE
URBAN DESIGN
800 N. ORANGE AVENUE, SUITE 300
ORLANDO, FLORIDA 32801 USA
TEL. 407.426.3330 | FAX 000.000.0000

Consultants

OHM ADVISORS
DESIGN ARCHITECT
209 10TH AVENUE SOUTH, SUITE 116
NASHVILLE, TN 37203

CUHACI & PETERSON
ARCHITECT IN RECORD
1925 PROSPECT AVENUE
ORLANDO, FL 32814

BRAND INTERIOR DESIGN
INTERIOR DESIGNER
NASHVILLE, TN 34747

BERRY ENGINEERS LLC
CIVIL ENGINEER
3555 KEITH STREET NW, SUITE 109
CLEVELAND, TN 37312

EMC STRUCTURAL ENGINEERS
STRUCTURAL ENGINEER
4525 TROUSDALE DRIVE
NASHVILLE, TN 37204-4513

QDG ENGINEERING
MEP AND FIRE PROTECTION
6901 LENOX VILLAGE DRIVE, SUITE 108
NASHVILLE, TN 37211

PREVOST STAMPER IRRIGATION
IRRIGATION CONSULTANT
414 ARBOR CIRCLE
CELEBRATION, FL 34747

Key Plan

Rev	Date	Issued for

Date	NOVEMBER 15, 2019
Designed By	JYP
Drawn By	JYP
Approved / Checked By	EML
Project Number	219086

Seal

Project Phase
GMP PRICING SET

Sheet Title
HARDSCAPE DETAILS

Sheet Number
L3-3-04

Drawing name: G:\Projects\EL\219086 Rockledge Flats\EDSA\dcad\5-CAD\L3.01 HARDSCAPE DETAILS.dwg L3-3-04 Nov 15, 2019 3:07pm by jpark

Xref ..\05-sheets\TB_files\EDSA_Arch F_30x42.dwg