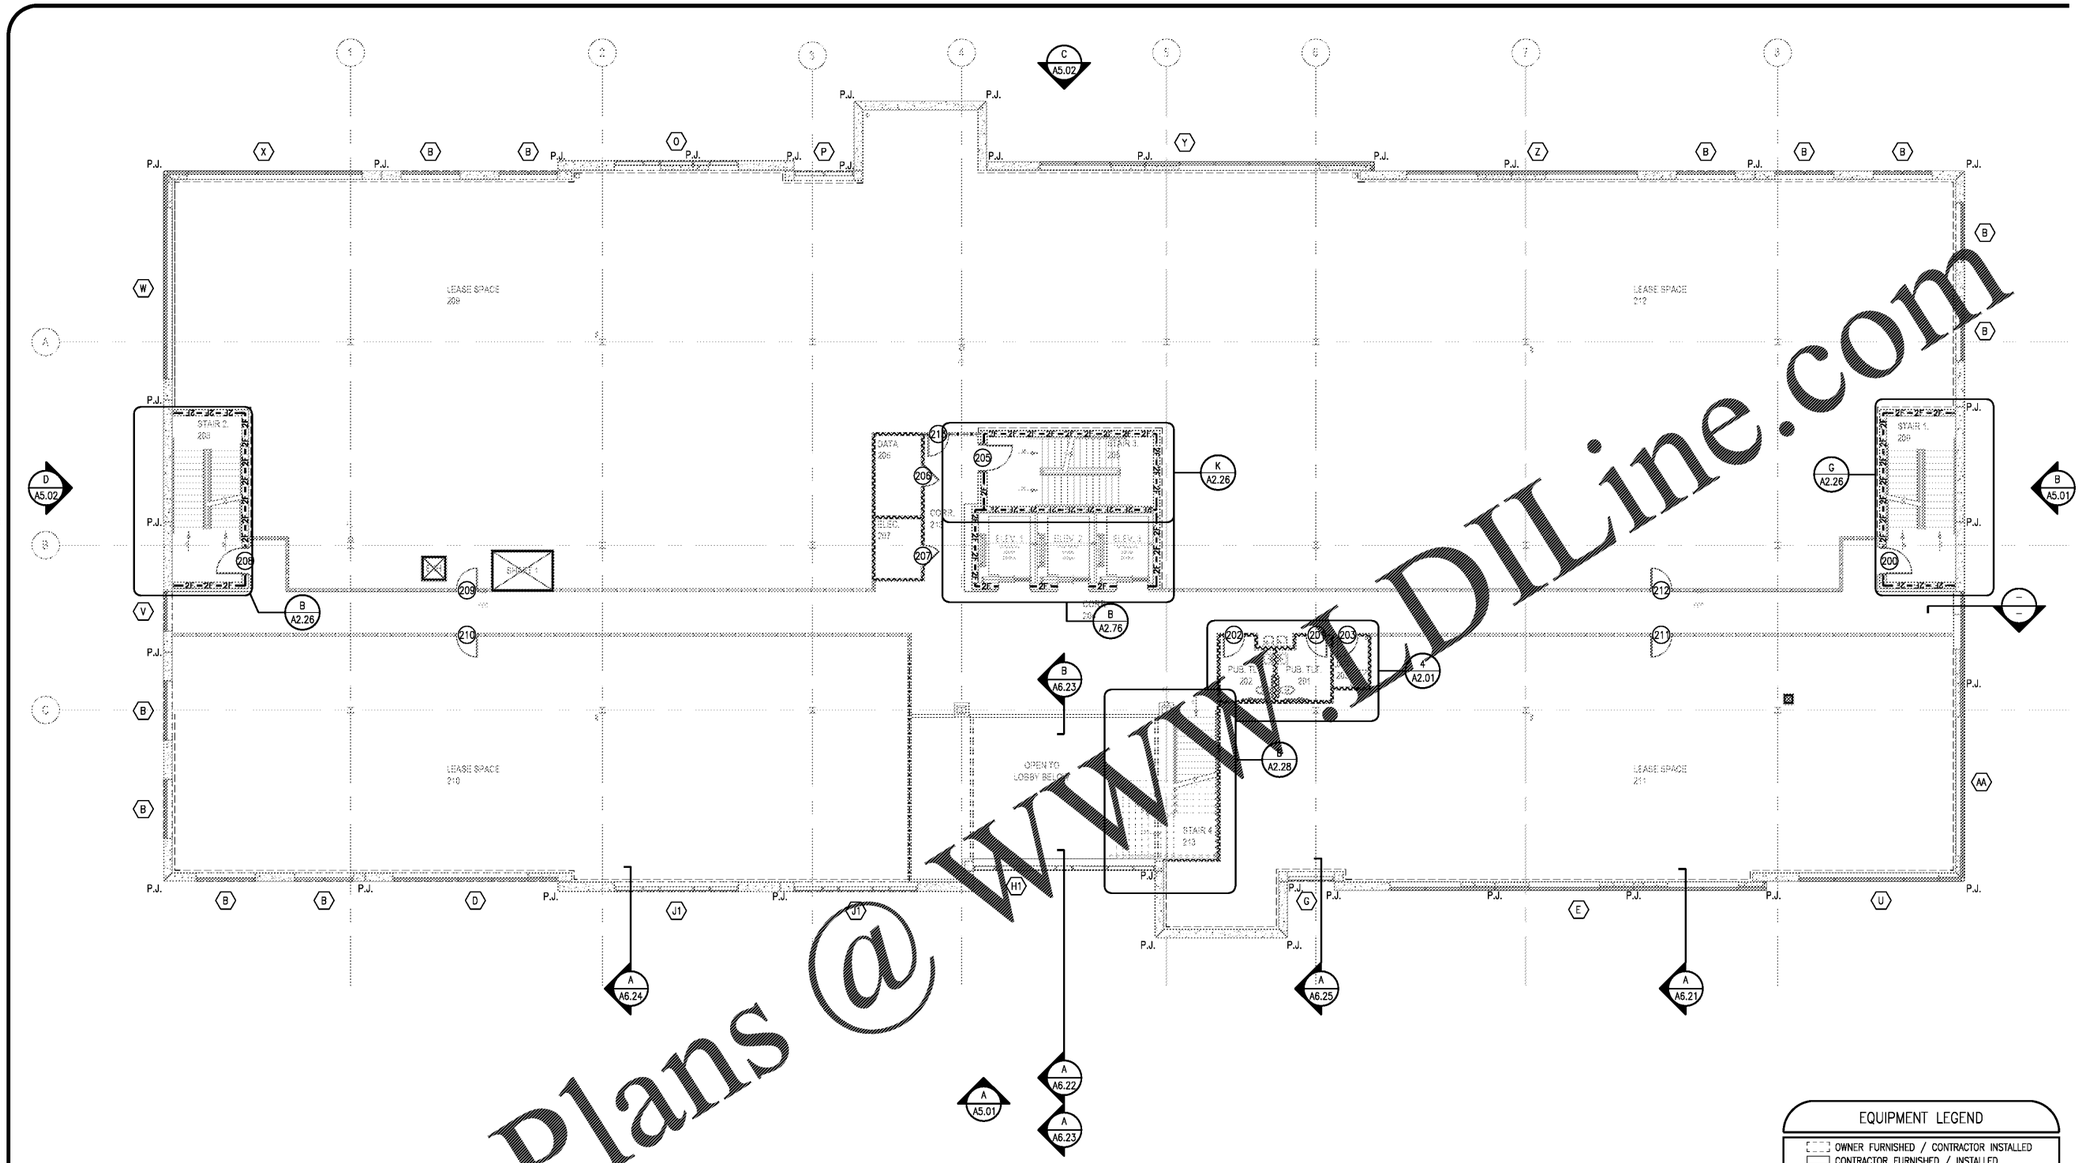

Order Plans @ WWW.DILine.com

DRAWING CREATED:	10/24/2019 2:42 PM
LAST DRAWING UPDATE:	11/11/2019 7:56 AM
PLOT DATE:	5/29/2008 11:03 AM
FILE NAME:	0602_A152.dwg
SCALE FACTOR:	1:50

DRAWING CREATED:	10/26/2018 11:48 AM
LAST DRAWING UPDATE:	1/18/2019 9:22 AM
PLOT DATE:	3/18/2019 3:52 PM
FILE NAME:	1602_a402.dwg
SCALE FACTOR:	1:50


