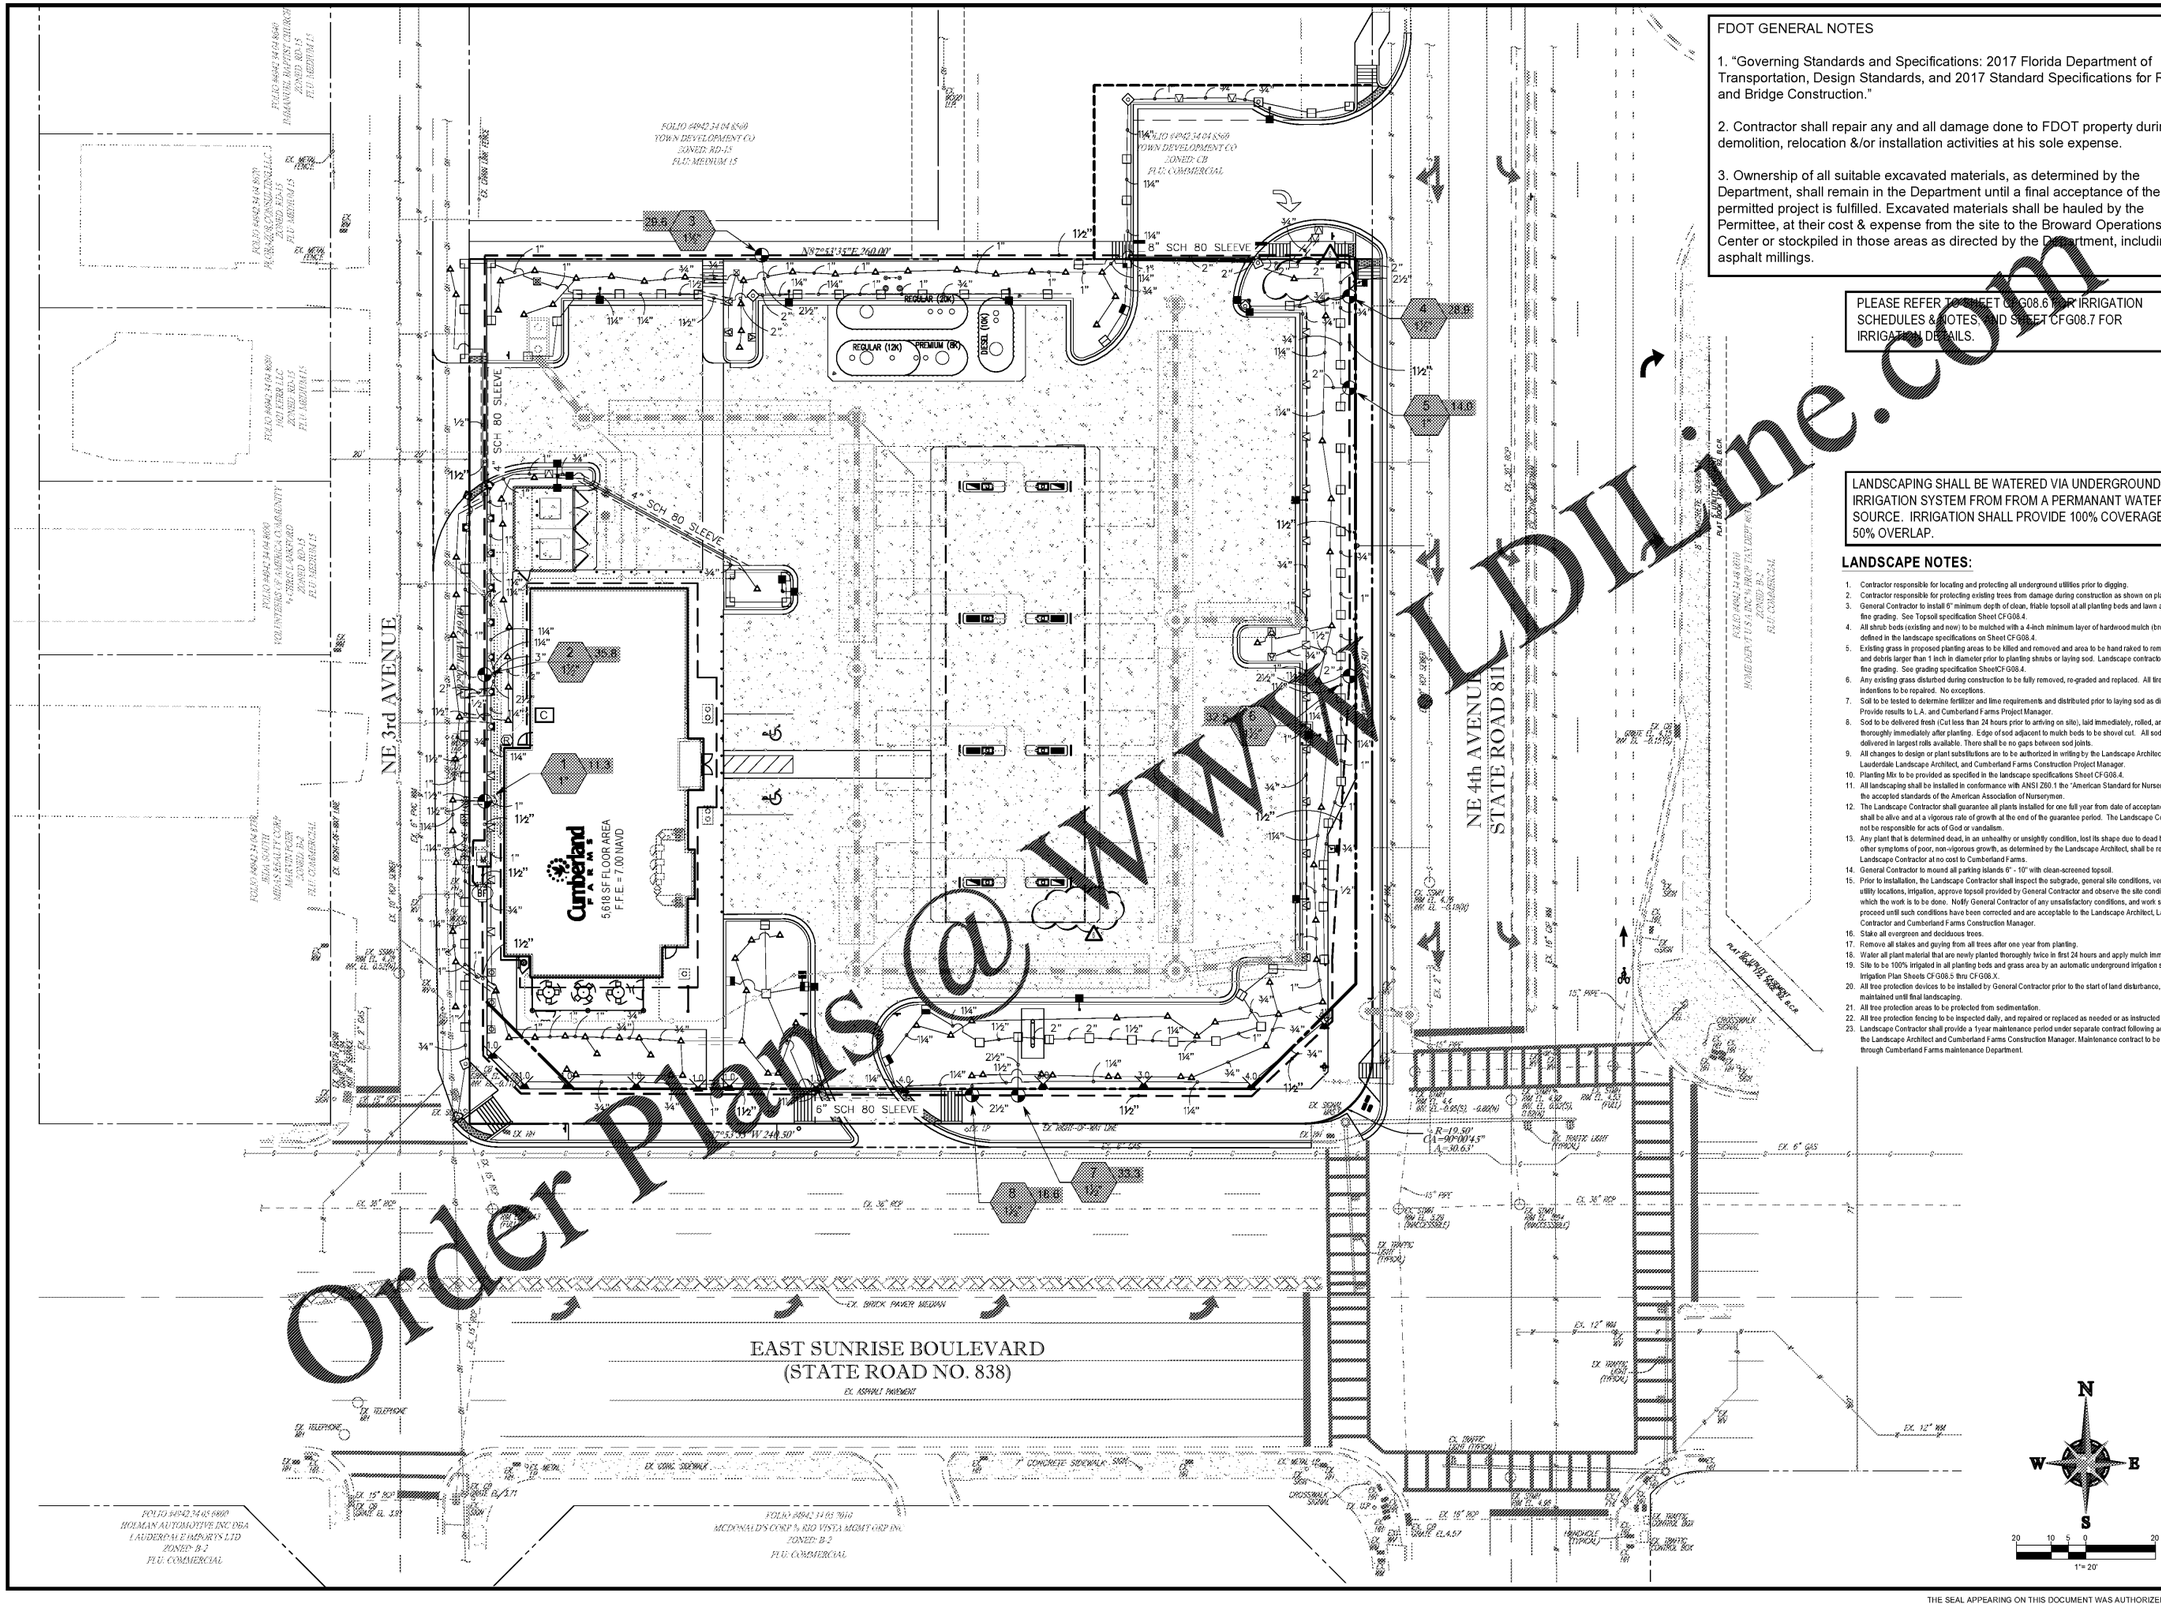
NE 3rd AVENUE
NE 4th AVENUE
STATE ROAD 811
EAST SUNRISE BOULEVARD
(STATE ROAD NO. 838)
EX. ASPHALT PAVEMENT
EX. BRICK PAVER MEDIAN
8" SCH 80 SLEEVE
4" SCH 80 SLEEVE
6" SCH 80 SLEEVE
REGULAR (12K)
PREMIUM (6K)
5,618 SF FLOOR AREA
F.F.E. = 7.00 NAVD
Cumberland FARMS
EX. 6" WATER MAIN
EX. 12" WM
EX. 6" GAS
EX. 36" RCP
EX. 18" RCP
EX. 15" RCP
EX. 8" SSMH
EX. 6" SSMH
EX. TRAFFIC LIGHT (TYPICAL)
EX. TRAFFIC SIGN (TYPICAL)
EX. TELEPHONE
EX. CONC. SIDEWALK
7' CONCRETE SIDEWALK
CROSSWALK SIGNAL
EX. 15' BUFFER
EX. 10' BUFFER
FOLIO 4942 34 05 6660
HOLMAN AUTOMOTIVE INC DBA
LAUDERDALE IMPORTS LTD
ZONED: B-2
FLU: COMMERCIAL
FOLIO 4942 34 05 7010
MCDONALD'S CORP % RIO VISTA MGMT CORP INC
ZONED: B-2
FLU: COMMERCIAL
FOLIO 4942 34 04 8560
TOWN DEVELOPMENT CO
ZONED: RD-15
FLU: MEDIUM 15
FOLIO 4942 34 04 8540
TOWN DEVELOPMENT CO
ZONED: CB
FLU: COMMERCIAL
FOLIO 4942 34 04 8600
VOLUNTEERS OF AMERICA FLORIDA COMMUNITY
ZONED: RD-15
FLU: MEDIUM 15
FOLIO 4942 34 04 8630
YACHTSMEN LLC
ZONED: RD-15
FLU: MEDIUM 15
