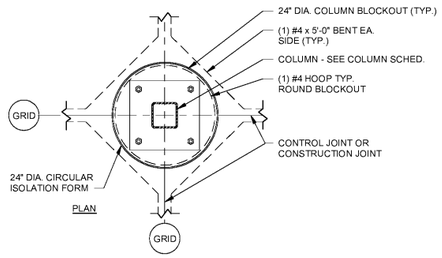

1 TYP. ISO. JOINT AND BLOCKOUT AT INT. COL.
3/4" = 1'-0"

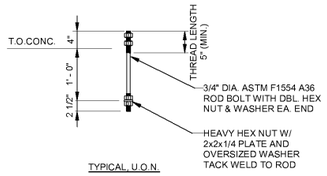

NOTES:

1. BOLT PROJECTION WILL VARY IF THE SETTING BED THICKNESS, BASE PLATE THICKNESS, AND OR ANCHOR BOLT NUT AND WASHER THICKNESSES INCREASE. ADJUST ACCORDINGLY SO THAT THE DISTANCE FROM TOP OF BOLT TO TOP OF NUT IS AT LEAST 1 1/2".

2 ANCHOR BOLT - CAST-IN SETTING DETAIL
3/4" = 1'-0"

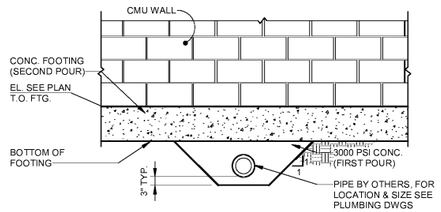

3 TYP. PIPE UNDER FOOTING DETAIL
1/2" = 1'-0"

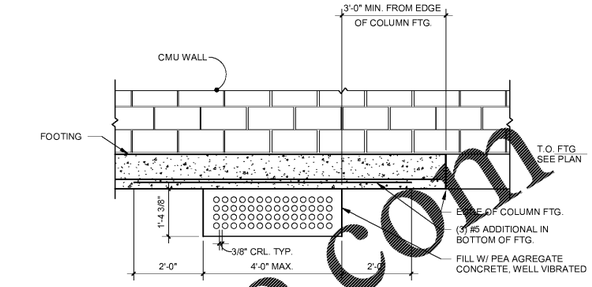

5 FOOTING DETAIL AT LARGE CONDUIT BANK
1/2" = 1'-0"

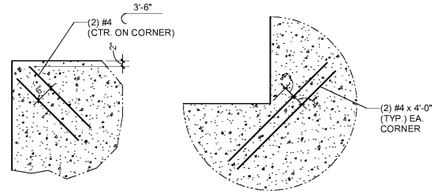

4 TYP. RE-ENTRANT CORNER DETAIL
1/2" = 1'-0"

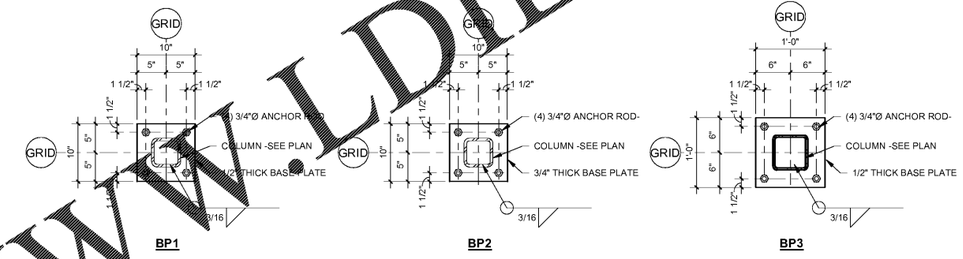

6 TYPICAL BASE PLATE DETAILS
NOT TO SCALE

Order Plans @ WWW.LDILine.com

HFA
Creative Solutions Meaningful Places
HARRISON FRENCH & ASSOCIATES, LTD
t 508.528.0770
31 Hayward Street
Franklin, Massachusetts 02038
www.hfa-ae.com

STIPULATION FOR REUSE
THIS DRAWING WAS PREPARED FOR USE ON A SPECIFIC SITE AT FORT LAUDERDALE, FL. CONTEMPORARY REUSE, WITH ITS ISSUE DATE LISTED BELOW, AND IS NOT SUITABLE FOR USE ON A DIFFERENT PROJECT SITE OR AT A LATER TIME. USE OF THIS DRAWING FOR REFERENCE OR EXAMPLE ON ANOTHER PROJECT REQUIRES THE SERVICES OF PROPERLY LICENSED ARCHITECTS AND ENGINEERS. REPRODUCTION OF THIS DRAWING FOR REUSE ON ANOTHER PROJECT WITHOUT AUTHORIZED AND MAY BE CONTRARY TO THE LAW.

Cumberland FARMS
Store # TBD
VSH # TBD
Oracle # FL8312
SUNRISE & NW 4TH AVE
FORT LAUDERDALE, FL 33311
JOB NUMBER: 41-17-00410

ISSUE BLOCK		
1	90% CDs	05/10/19
2	100% SET	06/14/19
3	90% AIM 4.0	08/14/19
4	100% AIM 4.0	09/11/19

CHECKED BY:	GGB
DRAWN BY:	AHM

GIANCARLO G. BOTAZZI LICENSE No. 63661 STATE OF FLORIDA PROFESSIONAL ENGINEER
2019.09.11 17:28:56-04'00'
Giancarlo G. Botazzi, P.E.
License #63661
Harrison French & Associates, LTD
COA 426421

FOUNDATION DETAILS AND SECTIONS

SHEET:
S201