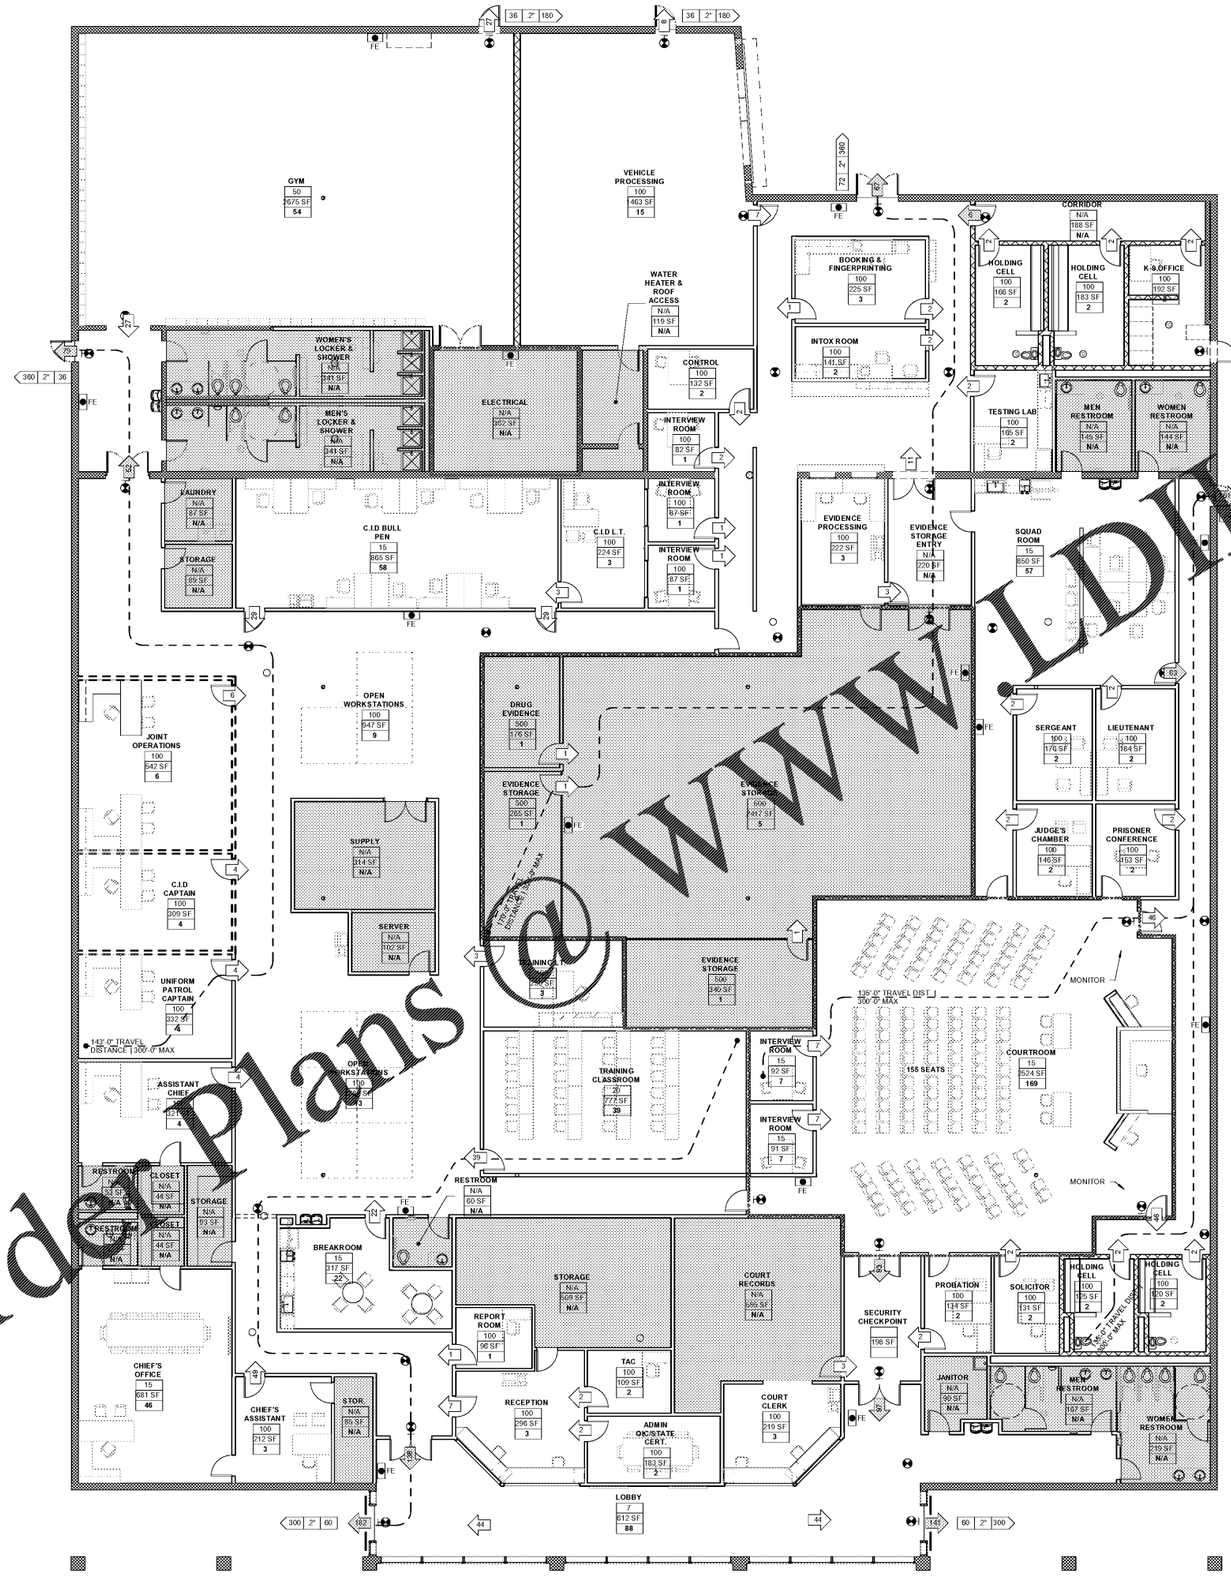
GYM
50
2675 SF
54
VEHICLE PROCESSING
100
463 SF
15
WATER HEATER & ROOF ACCESS
N/A
119 SF
N/A
WOMEN'S LOCKER & SHOWER
N/A
141 SF
N/A
MEN'S LOCKER & SHOWER
N/A
141 SF
N/A
ELECTRICAL
N/A
162 SF
N/A
CONTROL
100
132 SF
2
INTERVIEW ROOM
100
87 SF
1
INTERVIEW ROOM
100
87 SF
1
INTERVIEW ROOM
100
87 SF
1
LAUNDRY
N/A
67 SF
N/A
STORAGE
N/A
89 SF
N/A
C.I.D BULL PEN
15
865 SF
58
C.I.D L.T.
100
224 SF
3
BOOKING & FINGERPRINTING
100
225 SF
3
INTOX ROOM
100
141 SF
2
HOLDING CELL
100
166 SF
2
HOLDING CELL
100
183 SF
2
K-9 OFFICE
100
192 SF
2
CORRIDOR
N/A
188 SF
N/A
TESTING LAB
100
185 SF
2
MEN RESTROOM
N/A
149 SF
N/A
WOMEN RESTROOM
N/A
144 SF
N/A
EVIDENCE PROCESSING
100
222 SF
3
EVIDENCE STORAGE ENTRY
N/A
270 SF
N/A
SQUAD ROOM
15
850 SF
57
SERGEANT
100
176 SF
2
LIEUTENANT
100
184 SF
2
JUDGE'S CHAMBER
100
146 SF
2
PRISONER CONFERENCE
100
453 SF
2
OPEN WORKSTATIONS
100
947 SF
9
JOINT OPERATIONS
100
542 SF
6
DRUG EVIDENCE
500
176 SF
1
EVIDENCE STORAGE
500
455 SF
1
EVIDENCE STORAGE
500
467 SF
3
SUPPLY
N/A
214 SF
N/A
SERVER
N/A
102 SF
N/A
C.I.D CAPTAIN
100
309 SF
4
EVIDENCE STORAGE
500
390 SF
1
TRAINING
20
772 SF
39
UNIFORM PATROL CAPTAIN
100
332 SF
4
143'-0" TRAVEL DISTANCE | 300'-0" MAX
OPEN WORKSTATIONS
100
95 SF
1
ASSISTANT CHIEF
100
332 SF
4
INTERVIEW ROOM
15
92 SF
7
INTERVIEW ROOM
15
91 SF
7
135'-0" TRAVEL DIST
300'-0" MAX
155 SEATS
COURTROOM
15
2524 SF
169
MONITOR
MONITOR
MONITOR
RESTROOM
CLOSET
STORAGE
CLOSET
CLOSET
RESTROOM
BREAKROOM
15
317 SF
22
STORAGE
N/A
629 SF
N/A
COURT RECORDS
N/A
599 SF
N/A
REPORT ROOM
100
96 SF
1
TAC
100
109 SF
2
RECEPTION
100
296 SF
3
ADMIN OIC/STATE CERT.
100
182 SF
2
COURT CLERK
100
219 SF
3
SECURITY CHECKPOINT
198 SF
PROBATION
100
134 SF
2
SOLICITOR
100
131 SF
2
JANITOR
N/A
90 SF
N/A
MEN RESTROOM
N/A
187 SF
N/A
WOMEN RESTROOM
N/A
219 SF
N/A
HOLDING CELL
100
125 SF
2
HOLDING CELL
100
120 SF
2
CHIEF'S OFFICE
15
681 SF
46
CHIEF'S ASSISTANT
100
212 SF
3
STOR.
N/A
89 SF
N/A
LOBBY
7
612 SF
88
300' 2" 60
182
44
44
346
60' 2" 300
72' 2" 360
360' 2" 36
36' 2" 180
36' 2" 180
FE
FE
FE