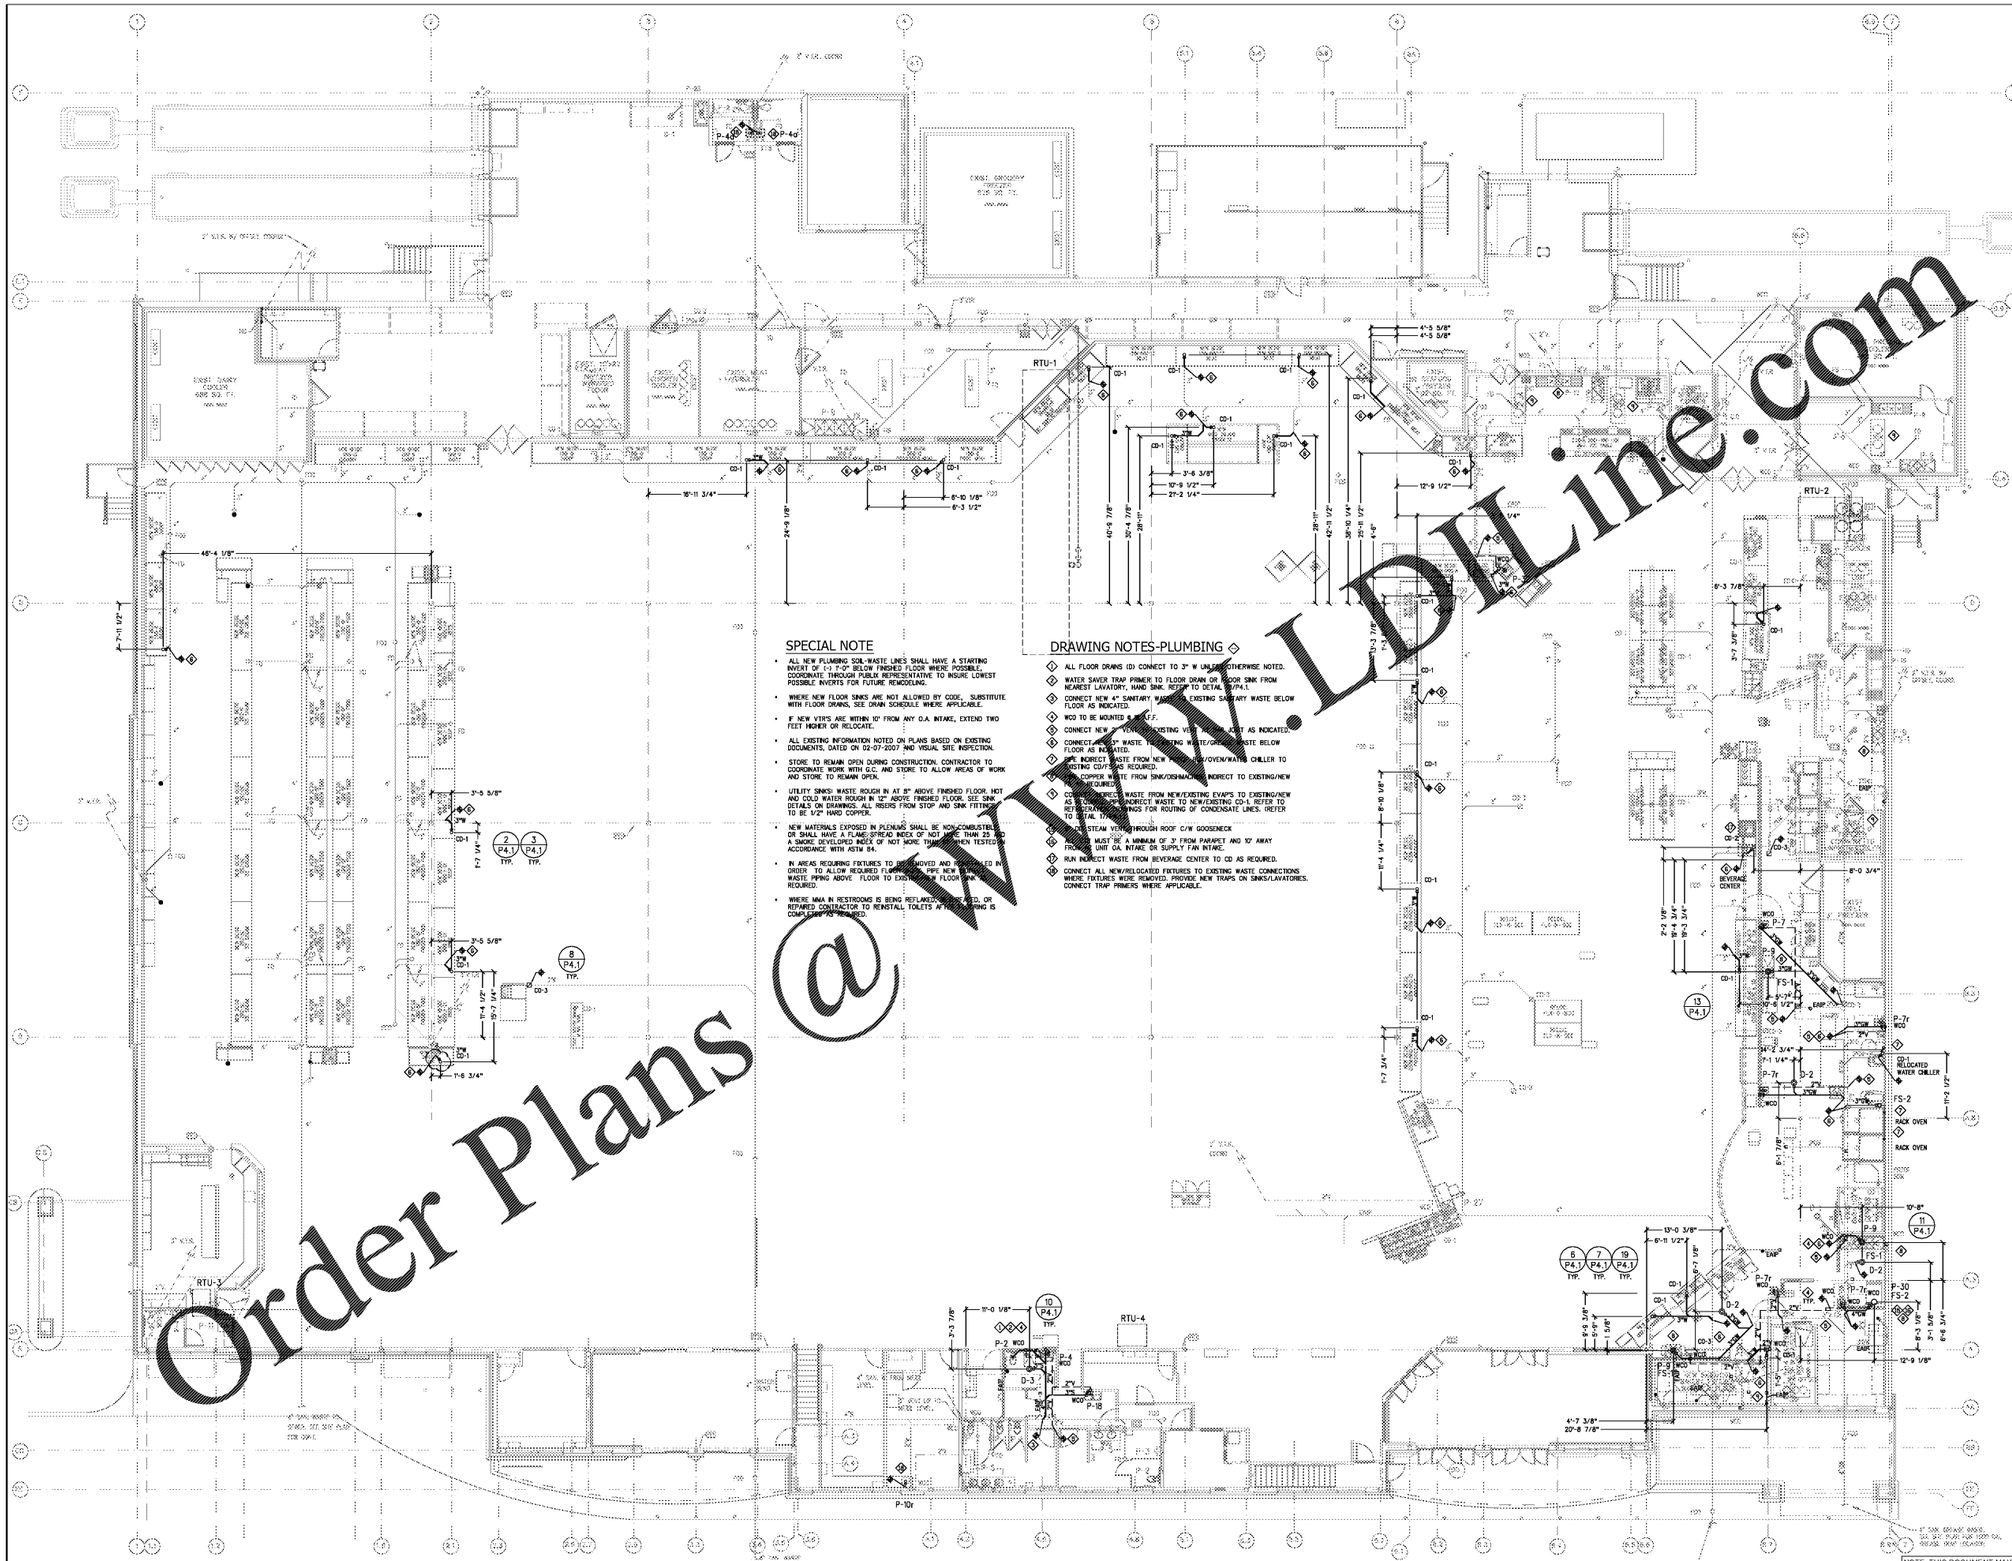
RTU-1
RTU-2
RTU-3
RTU-4
FIRST DAIRY COOLER 685 SQ. FT.
BEVERAGE CENTER
RACK OVEN
RACK OVEN
FS-1
FS-2
D-1
D-2
D-3
P-1
P-2
P-3
P-4
P-7
P-7r
P-18
P-30
CD-1
CD-1 RELOCATED WATER CHILLER
CD-3
WCO
VTR
EXIST. 6" VTR. COORD.
2" S.I.S. BY OWNER COORD.
4" SAN. WASTE COORD.
4" SAN. WASTE COORD.
4" SAN. WASTE