SHEET NOTES

1. REF N1 FOR FINISH KEY.
2. USE CONTINUOUS SEALANT WHERE COUNTER TOP AND CASEWORK MEET WALL OR OTHER OBSTACLES.
3. USE CONTINUOUS SEALANT AT TOP, BOTTOM AND SIDES WHERE BASE IS PRESENT ON COUNTERS AND CASEWORK.
4. WHERE NEW LAMINATE IS INDICATED FOR EXISTING CASEWORK, REMOVE EXISTING LAMINATE AND/OR FINISHES TO BASE SUBSTRATE PRIOR TO INSTALLATION OF NEW. INSTALLATION OF NEW LAMINATE OVER EXISTING IS NOT ACCEPTABLE. NO EXCEPTIONS.
5. INSTALL ALUMINUM CORNER GUARDS AT ALL EXPOSED MILLWORK CORNERS. REF SPECIFICATIONS.
6. NOT USED.

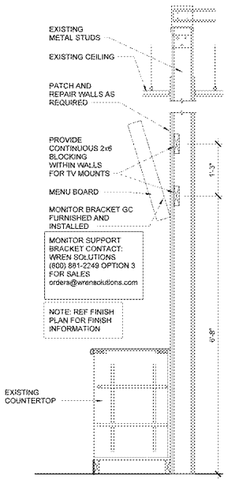

6 RETURNS SECTION
3/4" = 1'-0"

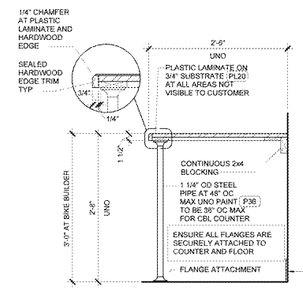

7 COUNTER SECTION
1" = 1'-0"

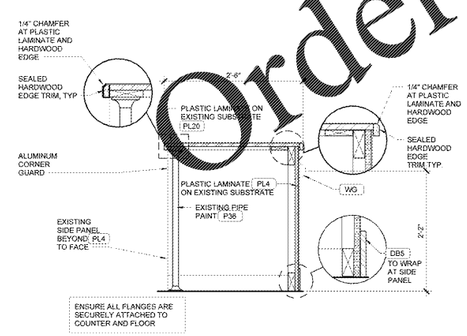

5 COUNTER SECTION
1" = 1'-0"

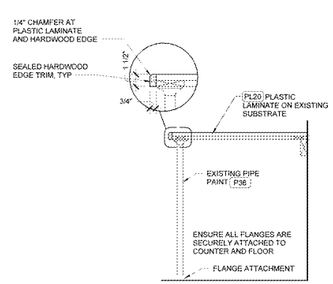

4 COUNTER SECTION
1" = 1'-0"

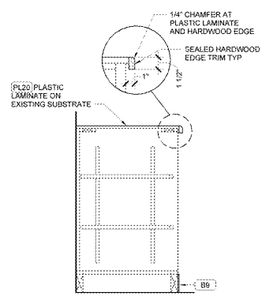

3 BASE CABINET SECTION
1" = 1'-0"

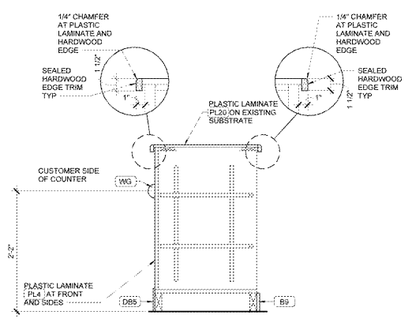

2 BASE CABINET SECTION
1" = 1'-0"

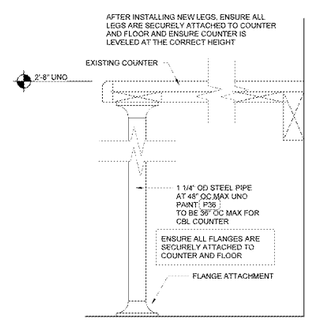

1 COUNTER LEG
3" = 1'-0"

Order Plans @ www.LDILine.com

SGA Design Group p.c.
1437 South Boulder, Suite 650
Tulsa, Oklahoma 74119-3606
p. 918.587.8600
f. 918.587.8601
www.sgadesigngroup.com

STIPULATION FOR REUSE

THIS DRAWING AND SPECIFICATION ARE THE PROPERTY OF SGA DESIGN GROUP P.C. AND SHALL NOT BE USED IN WHOLE OR IN PART FOR ANY PURPOSE OTHER THAN THE SPECIFIC PROJECT FOR WHICH THEY WERE PREPARED. THEY SHALL NOT BE LOANED, COPIED OR DISCLOSED TO ANY UNAUTHORIZED PERSON WITHOUT THE WRITTEN CONSENT OF SGA DESIGN GROUP P.C.

CONSULTANTS

Walmart
CAMDEN, SC
STORE NO. 0634-236
JOB NUMBER: 1952011 | PROTO: 172-PROTO-SC
2020 GENERAL REMODEL

ISSUE BLOCK

CHECKED BY:	AVT/RO
DRAWN BY:	MR
PROTO CYCLE:	10/25/19
DOCUMENT DATE:	12/18/19

THE RECORD COPY OF THIS DRAWING IS CONTROLLED AT THE OFFICES OF SGA DESIGN GROUP P.C.
THIS ELECTRONIC DOCUMENT IS RELEASED FOR THE PURPOSE OF COORDINATION, AND DOES NOT CONSTITUTE A CONTRACT DOCUMENT. THIS DRAWING SHALL NOT BE CONSIDERED FINAL OR VALID UNLESS IT IS PRINTED, DATED AND SEALED BY THE DELIVERY OF

CASEWORK

SHEET:
A9

12/18/2019 9:09:05 AM
C:\Revit2020\Central_files\Camden_172-SGA_Area_1-R_2nd.rvt