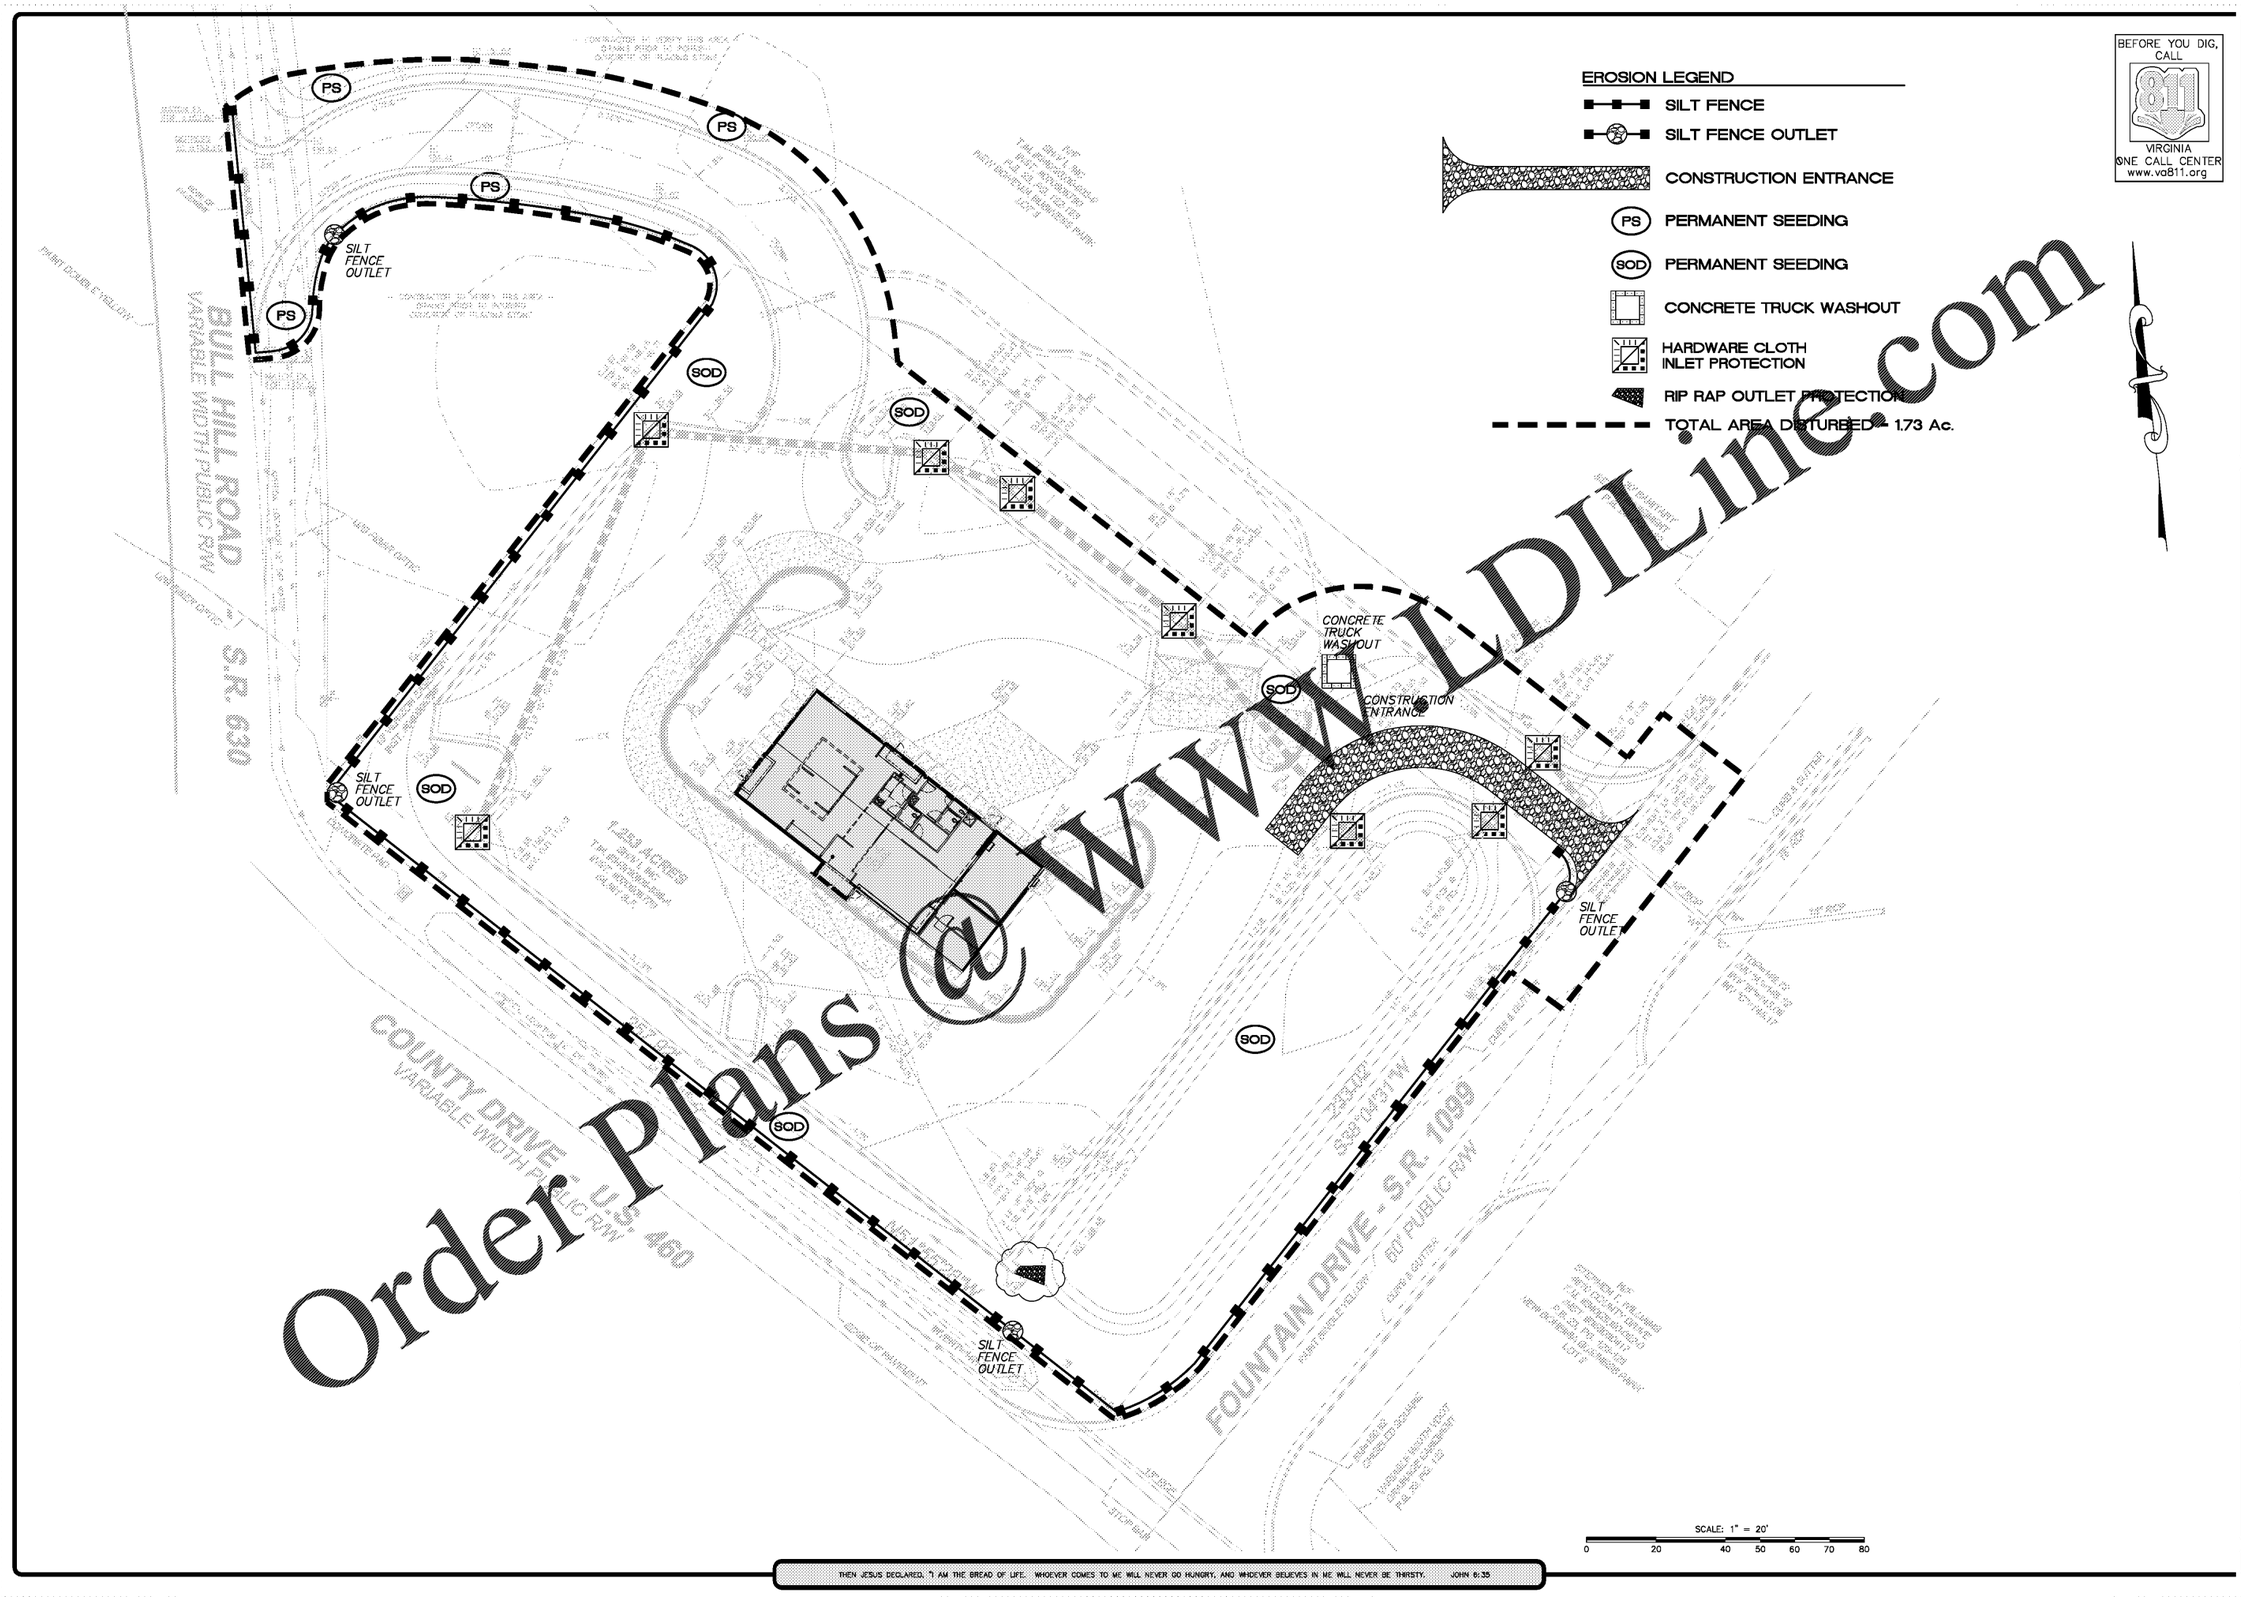

Order Plans @ WWW.LDILine.com

THEN JESUS DECLARED, "I AM THE BREAD OF LIFE. WHOEVER COMES TO ME WILL NEVER GO HUNGRY, AND WHOEVER BELIEVES IN ME WILL NEVER BE THIRSTY. JOHN 6:35

STOCKS ENGINEERING
801-EAST WASHINGTON STREET
NASHVILLE, N.C. 27856
PHONE: (252) 459-9168
P.O. BOX 1198
WWW.STOCKSENGINEERING.COM

BLN=C-1874

Hardee's

BODDIE-NOELL ENTERPRISES, INC.
P.O. BOX 1908
ROCKY MOUNT, N.C. 27802-1908
(252) 937-2800

HARDEE'S at PRINCE GEORGE COUNTY, VA.

COMMONWEALTH OF VIRGINIA
J. MICHAEL STOCKS
Lic. No. 053508
PROFESSIONAL ENGINEER
8/19/19

EROSION CONTROL PLAN

REVISIONS
2/13/20 PRINCE GEORGE REVIEW

FILE NO. 2017-013
HORZ. SCALE: 1"=20'
VERT. SCALE: NONE

CE-07